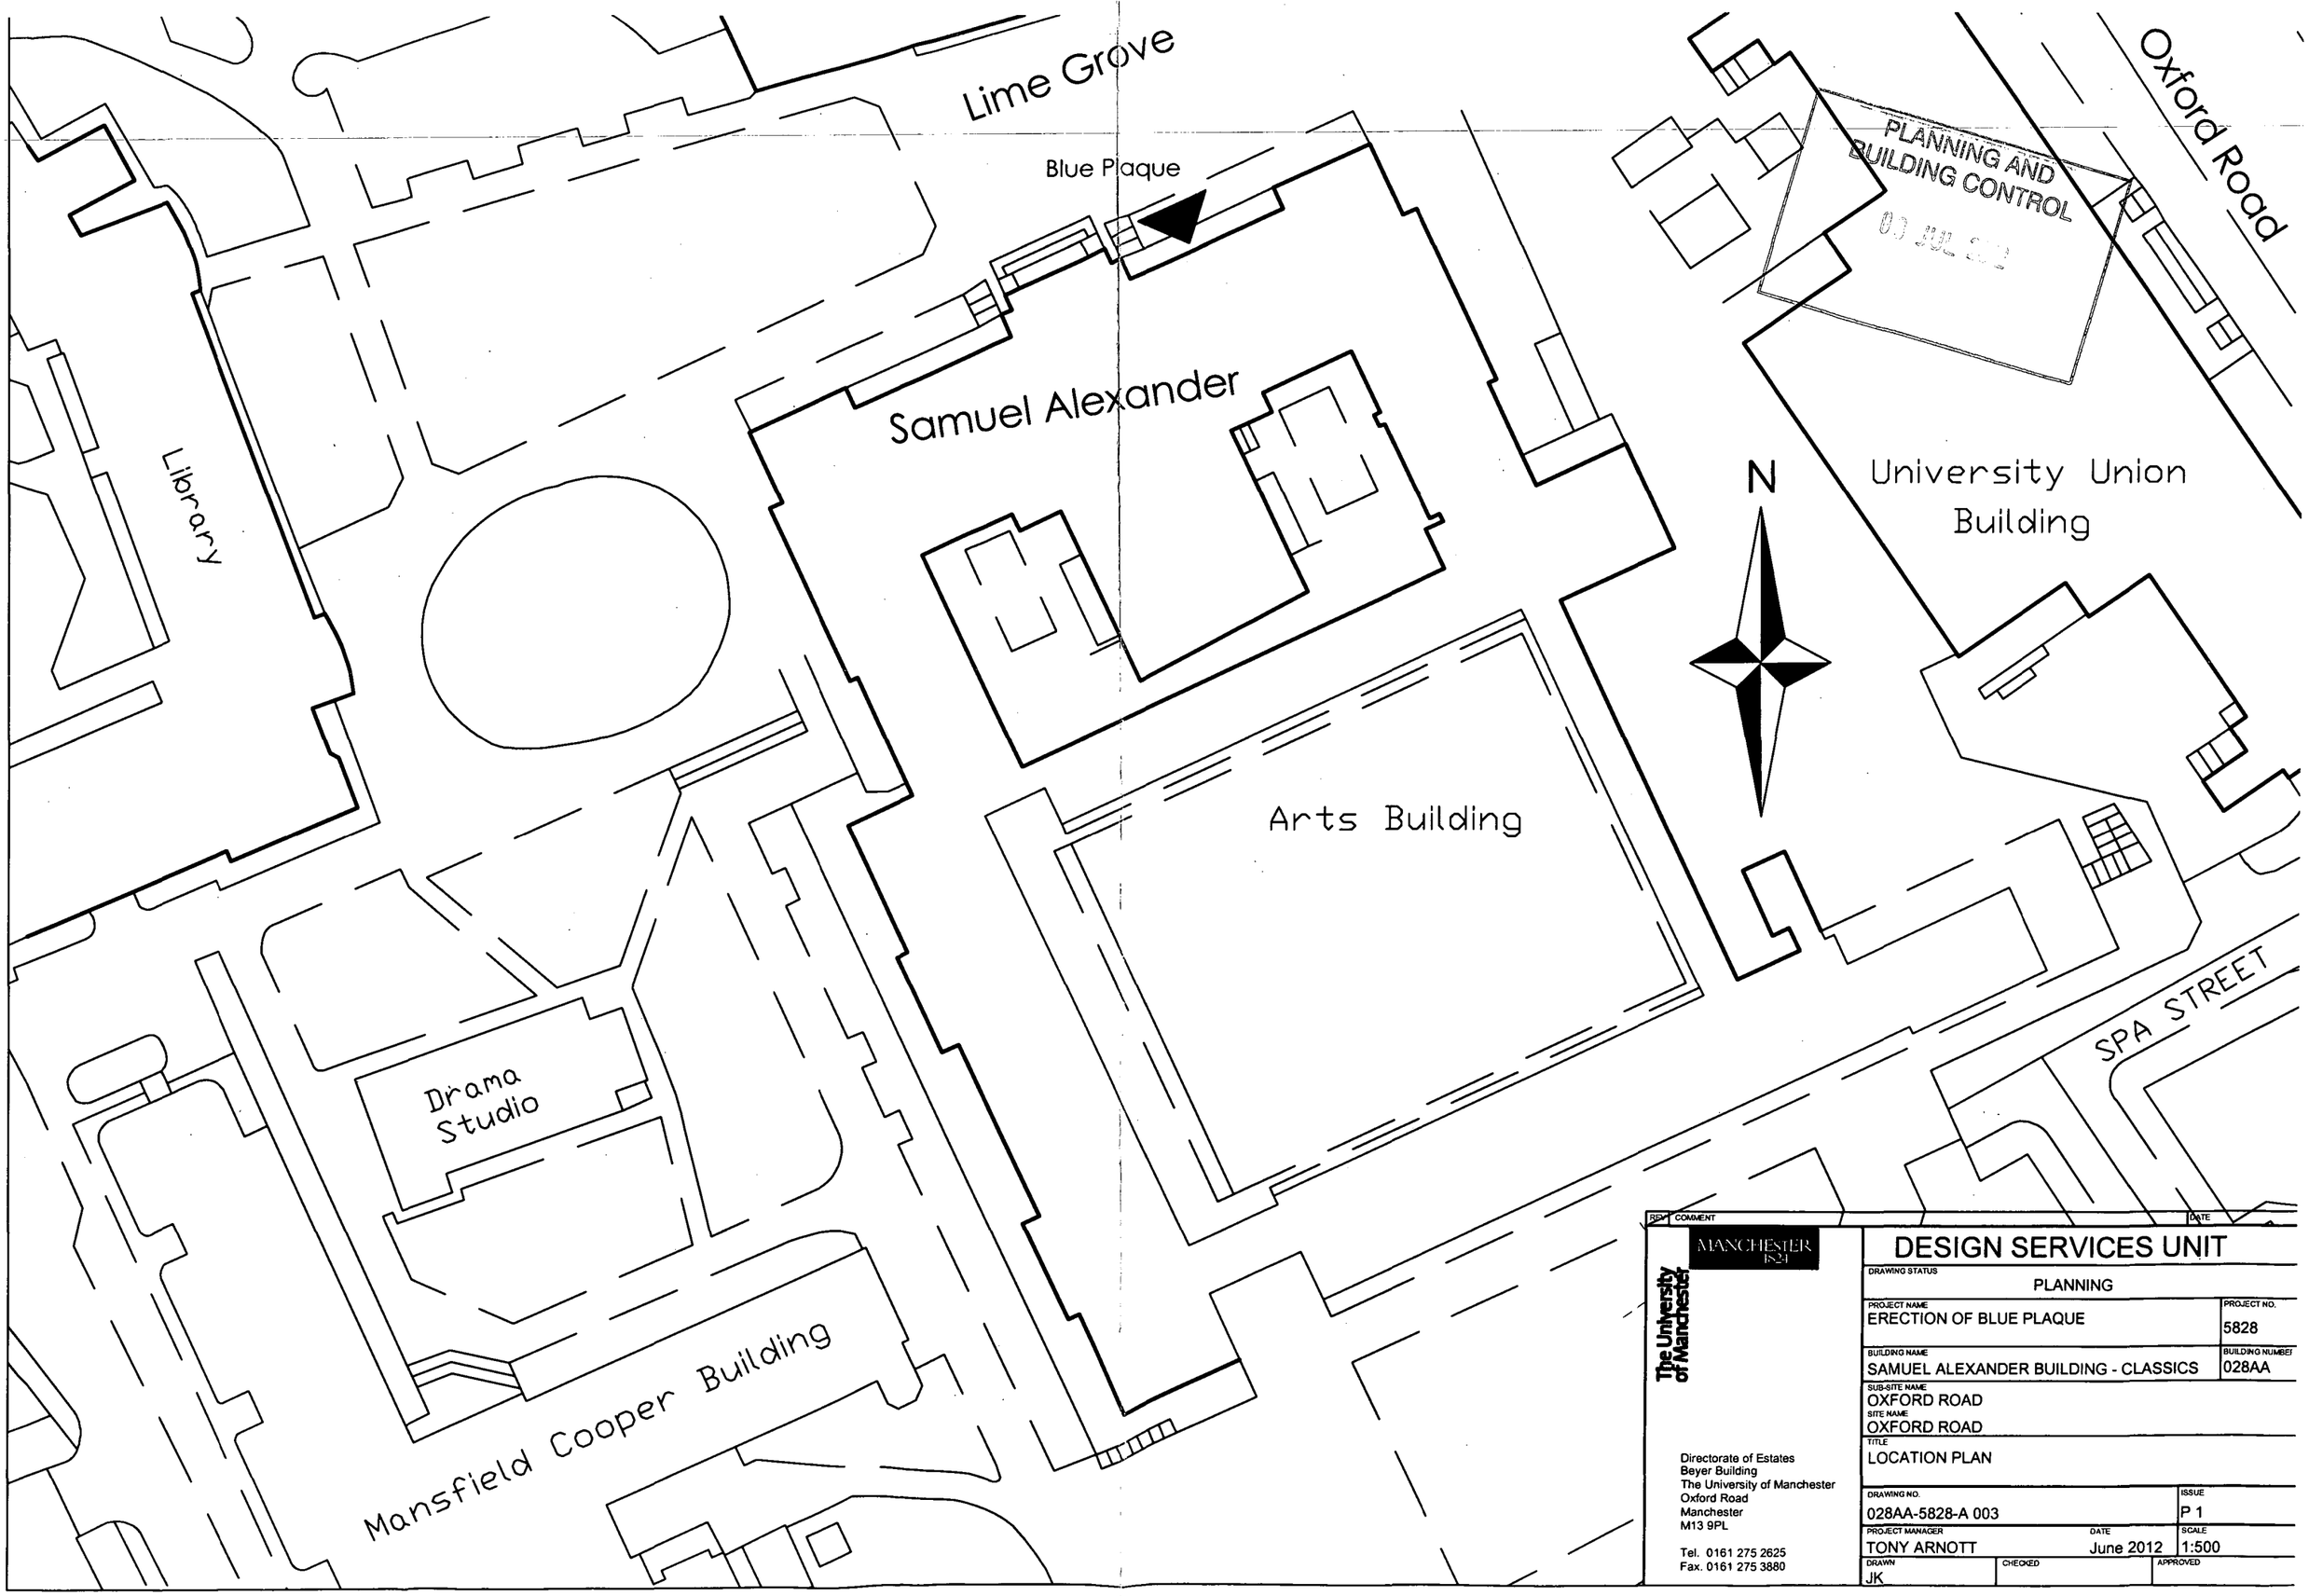

REV	COMMENT	DATE

The University of Manchester
MANCHESTER 1824

Directorate of Estates
Beyer Building
The University of Manchester
Oxford Road
Manchester
M13 9PL

Tel. 0161 275 2625
Fax. 0161 275 3880

DESIGN SERVICES UNIT

DRAWING STATUS: PLANNING

PROJECT NAME: ERECTION OF BLUE PLAQUE
PROJECT NO.: 5828

BUILDING NAME: SAMUEL ALEXANDER BUILDING - CLASSICS
BUILDING NUMBER: 028AA

SUB-SITE NAME: OXFORD ROAD
SITE NAME: OXFORD ROAD

TITLE: LOCATION PLAN

DRAWING NO.: 028AA-5828-A 003
ISSUE: P 1

PROJECT MANAGER: TONY ARNOTT
DATE: June 2012
SCALE: 1:500

DRAWN	CHECKED	APPROVED
JK		