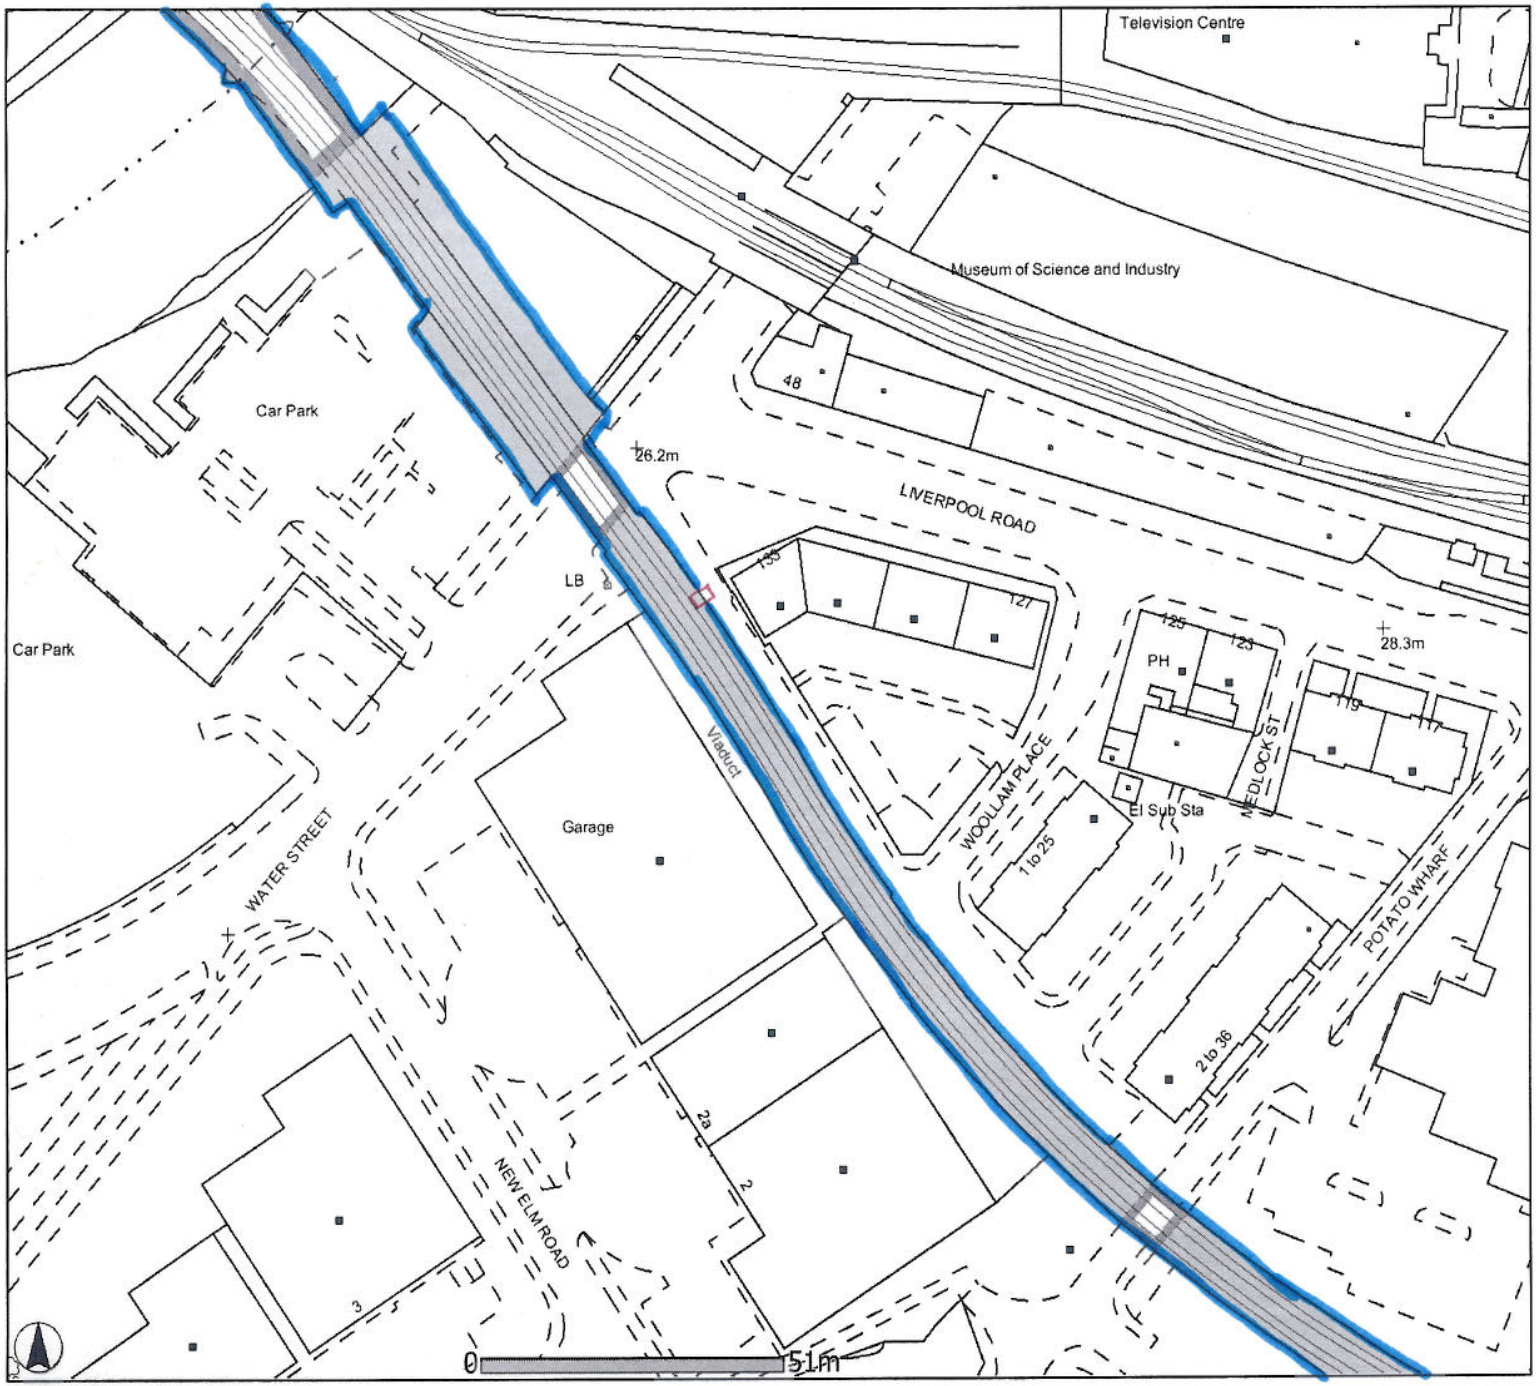


Centre of Map Window (E,N): 382913 , 397824

Reproduced from the Ordnance Survey Map with permission of the controller of Her Majesty's Stationery Office. Crown Copyright. Licence No: 0100040692

WOOLAM PLACE
Site Location Plan

Plot Scale	1:1250
Plot Date	8/5/2012

Network Rail

Output Created from the GI Portal – A4 Landscape