Health and Safety Notes: -

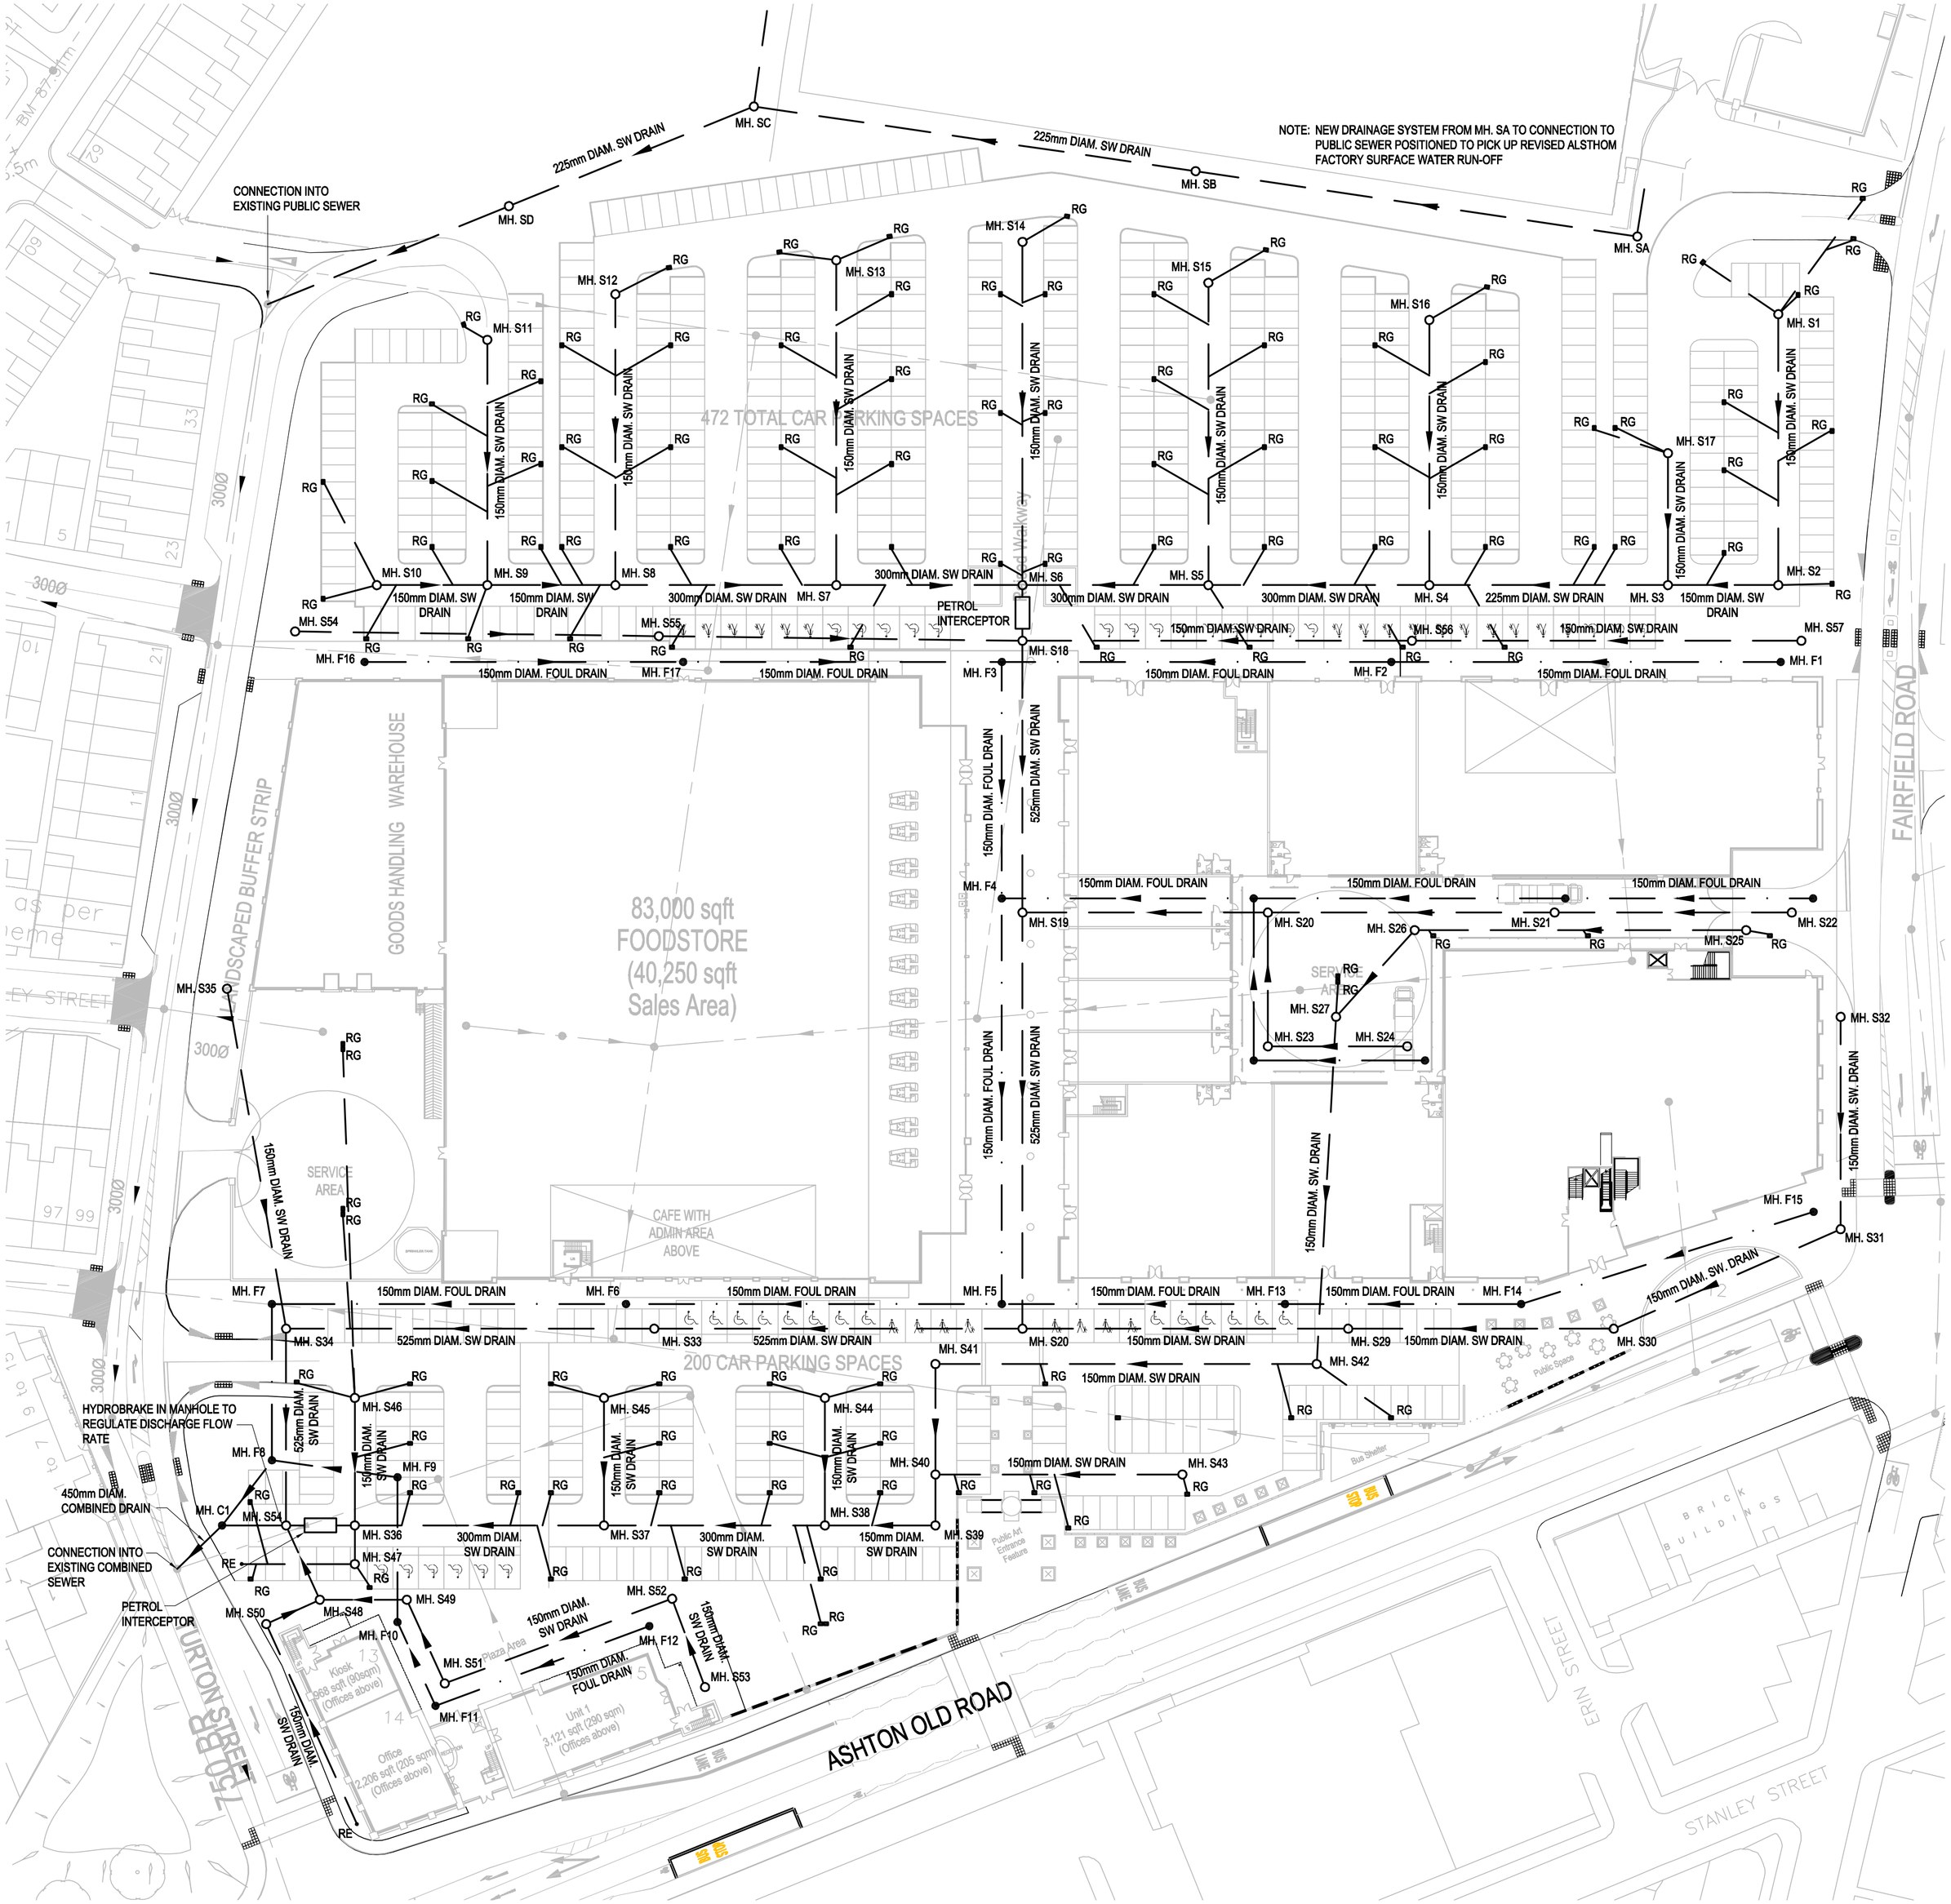

FOUL DRAINAGE LEGEND

- NEW FOUL SEWER.
- NEW FOUL SEWER MANHOLE. (SIZES AND CONSTRUCTION MAY VARY).
- EXISTING COMBINED SEWER.

SURFACE WATER DRAINAGE LEGEND

- NEW SURFACE WATER SEWER.
- NEW SURFACE WATER SEWER MANHOLE. (SIZES AND CONSTRUCTION MAY VARY)
- RE — RODDING EYE
- RG — ROAD GULLY

Notes:-

1. All working dimensions to be checked on site.
2. Do not scale.
3. Any discrepancies between drawings of different scales, and between drawings and specification where appropriate to be notified to The Engineer for decision.
4. Copyright reserved. This drawing may only be used for The Client and location specified in the title block. It may not be copied or disclosed to any third party without the prior written consent of jnpgroup.
5. Prior to any work being commenced on site, The Engineer should be contacted regarding the current status or regulatory technical approval of this drawing.

Rev.	Date	Amendment	By	Chk.

Status: PRELIMINARY

jnpgroup
Consulting Engineers
No1 Meadowhall Riverside, Meadowhall Road, Sheffield, S9 1BW
Tel. 0114 244 3500
Fax. 0114 244 2442
Email. sheffield@jnpgroup.co.uk
Web. www.jnpgroup.co.uk
Residential · Industrial · Commercial · Retail · Leisure · Education & Health · Rail · Sewerage · Highways · Contaminated Land
Amersham · Brighouse · Leamington Spa · Sheffield · Teesside · Thames Gateway

Client	DRANSFIELD PROPERTIES LIMITED
Job	PROPOSED REDEVELOPMENT AT HIGHER OPENSHAW EAST MANCHESTER
Title	PROPOSED DRAINAGE LAYOUT
Drawn By	PEC
Eng. Check	EKF
Tech. Check	MJL
Scale	1:500 AT A1
Date	AUGUST 2006

BM TRADA CERTIFICATION ISO 9001:2000 · UKAS MANAGEMENT 012

Drawing No.	Rev.
NS3929-910	

QA Ref: QD0190 Rev B