

Quay Street



Little Quay Street

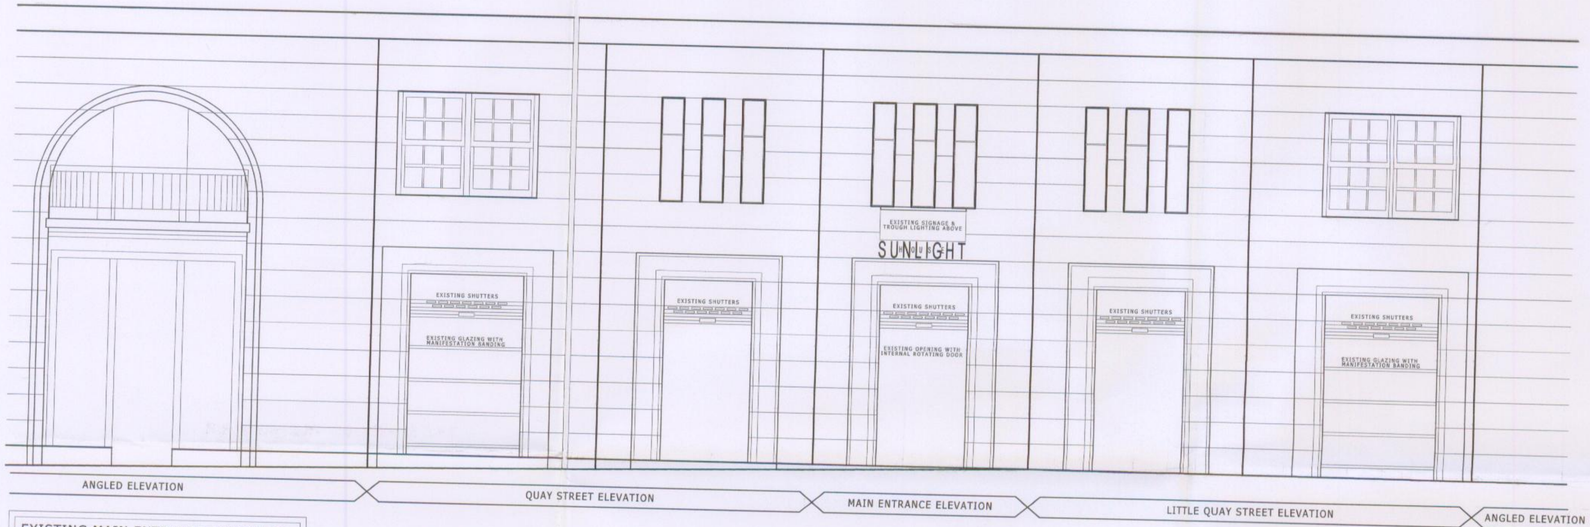

EXISTING MAIN ENTRANCE ELEVATION

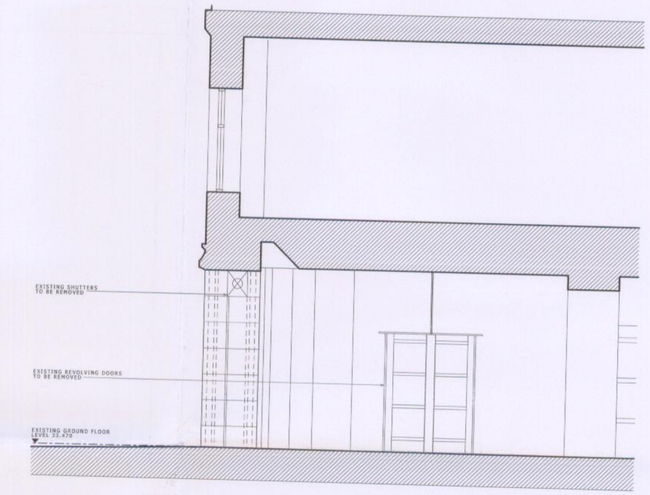

EXISTING CROSS SECTION AA
(Refer to drawing 3419-PL-1000 for plan)

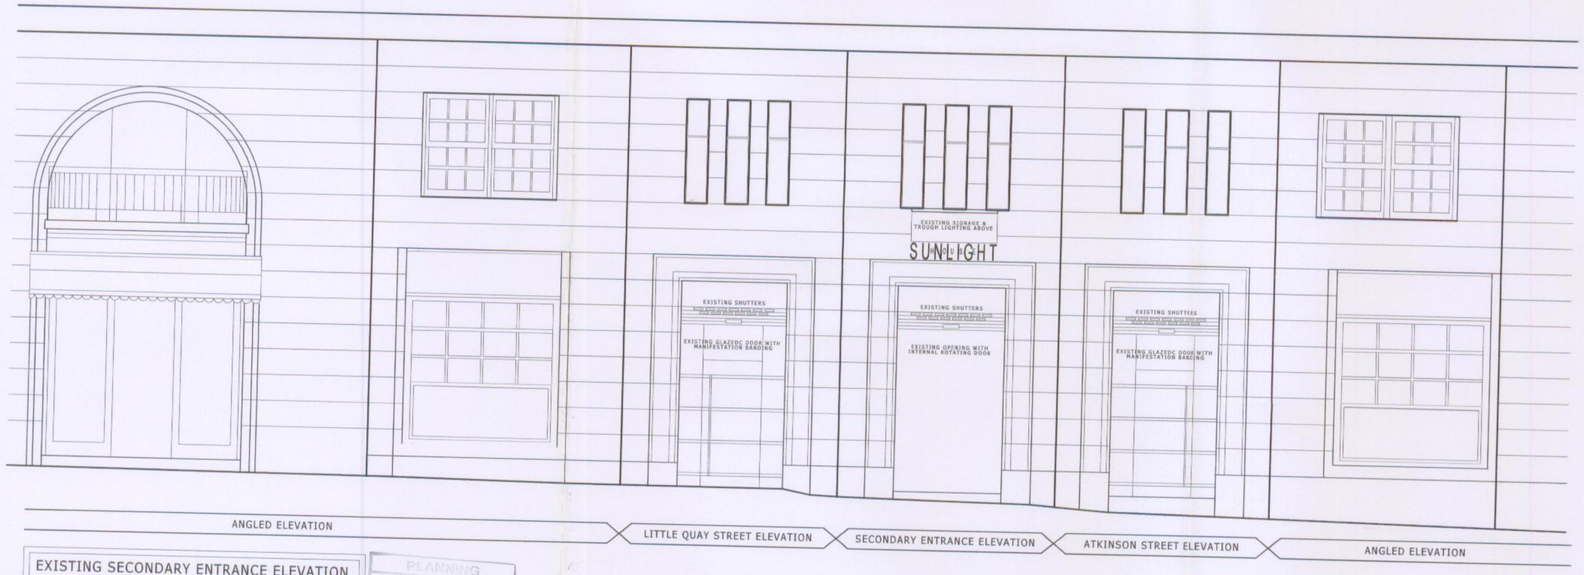

EXISTING SECONDARY ENTRANCE ELEVATION

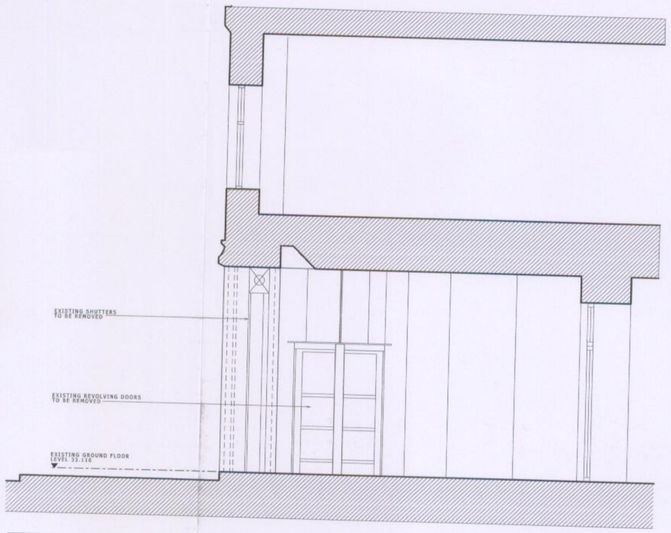

EXISTING CROSS SECTION BB
(Refer to drawing 3419-PL-1002 for plan)

REV	DESCRIPTION	INITIALS/DATE

JOB NAME
Warner Est.
SUNLIGHT HOUSE
85 Quay Street
Manchester M60 3JA

STATUS
PLANNING

DRAWING TITLE
EXISTING ELEVATIONS

DATE: NOV07 | SHEET BY: als | SCALE: 1:50@A1

JOB NO.: 3419 | PL | DRAWING NUMBER: 5000 - | REV:

PLANNING
ACKD
REPLIED
RECD - 1 FEB 2008

This drawing is protected by copyright and must not be copied or reproduced without the written consent of Damond Lock Grabowski and [Company Limited] [Partners]

DLG Architects
Marshall Mill
Marshall Street
Leeds LS11 9YJ

t +44(0)113 3946 900
f +44(0)113 3946 901
leeds@dlgarchitects.com

dlgarchitects.com