Note: All dimensions must be checked on site and not scaled from drawing.

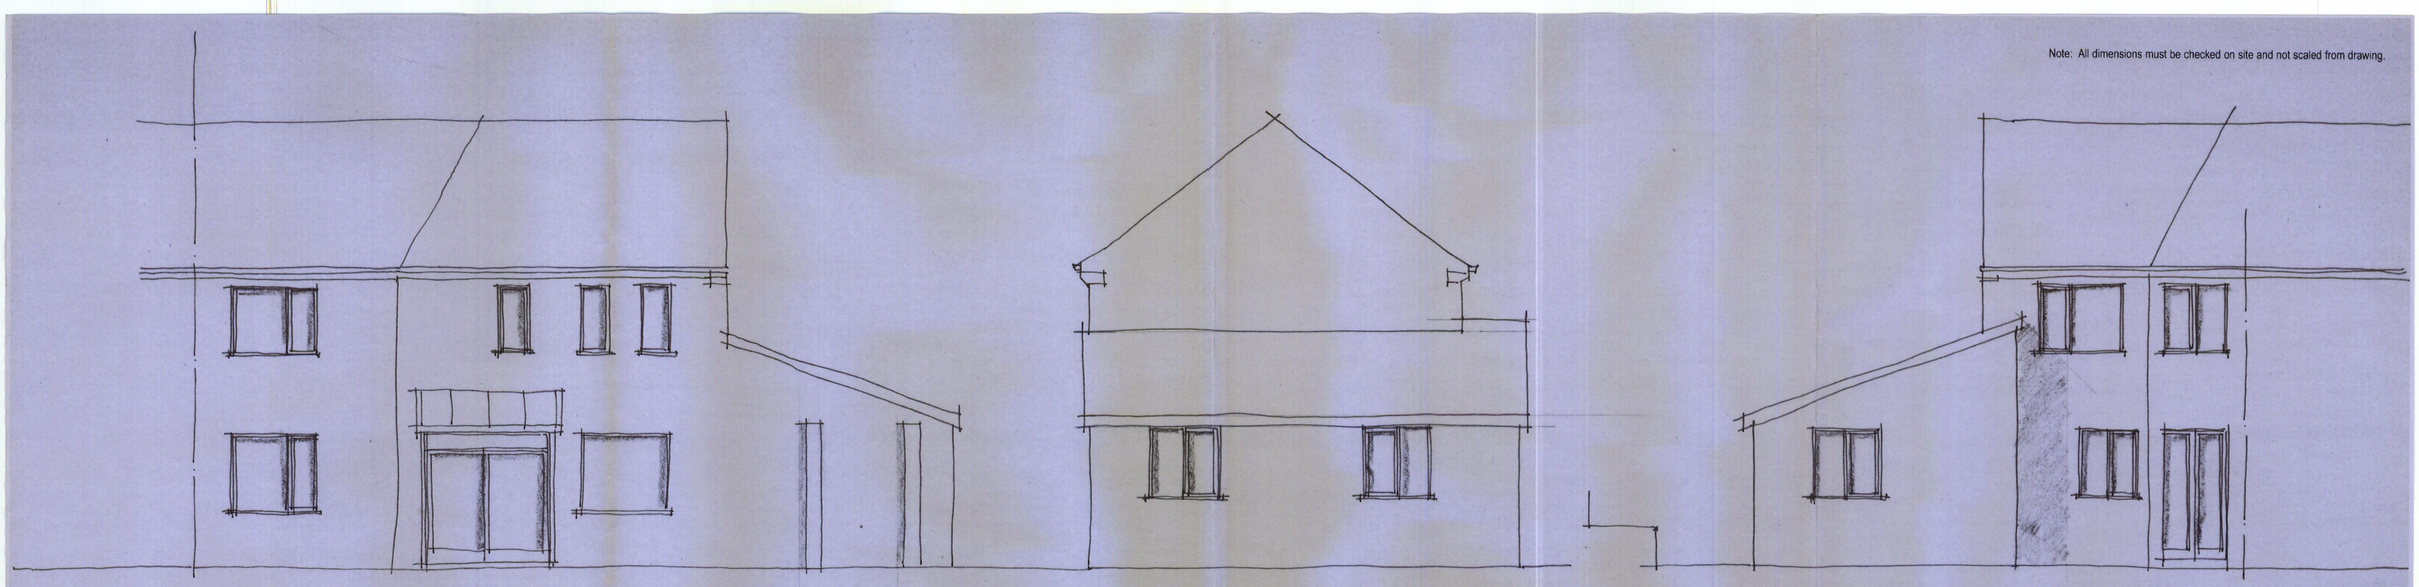

R. F. W Associates Ltd.
Architectural Services
6A NORTHENDEN ROAD SALE CHESHIRE M33 3BR
Tel 0161 962 2417
Fax 0161 976 2677

PLANNING
ACKD
REPLIED
RECD 27 JUL 2010
M
M
M
COMMENTS
DATE

PROJECT
67 COTEFIELD ROAD
WYTHENSHAW
MANCHESTER M22

DRAWING
ELEVATIONS AS EXISTING

SCALE 1 : 100
DATE
REVISION

CONTRACT NO. W476
DRAWING NO 2

HEATHERBANK WO34B 0800 0132514