
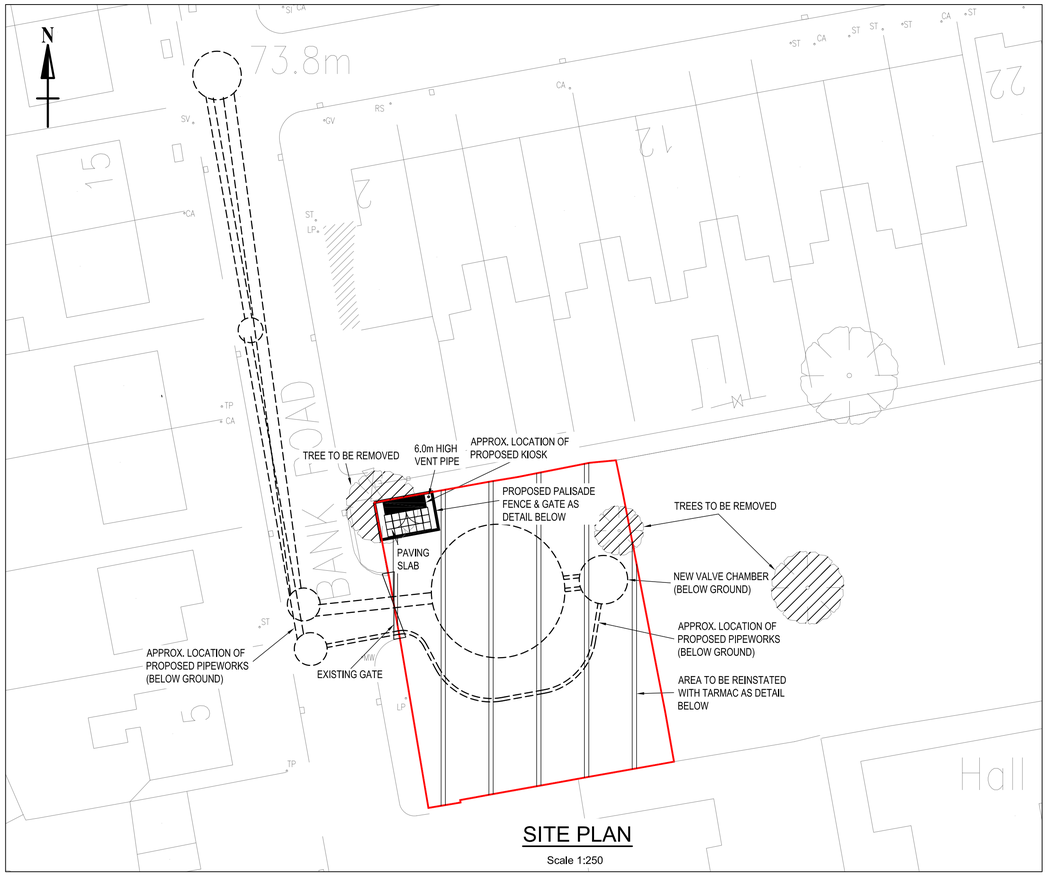


SITE PLAN

Scale 1:250

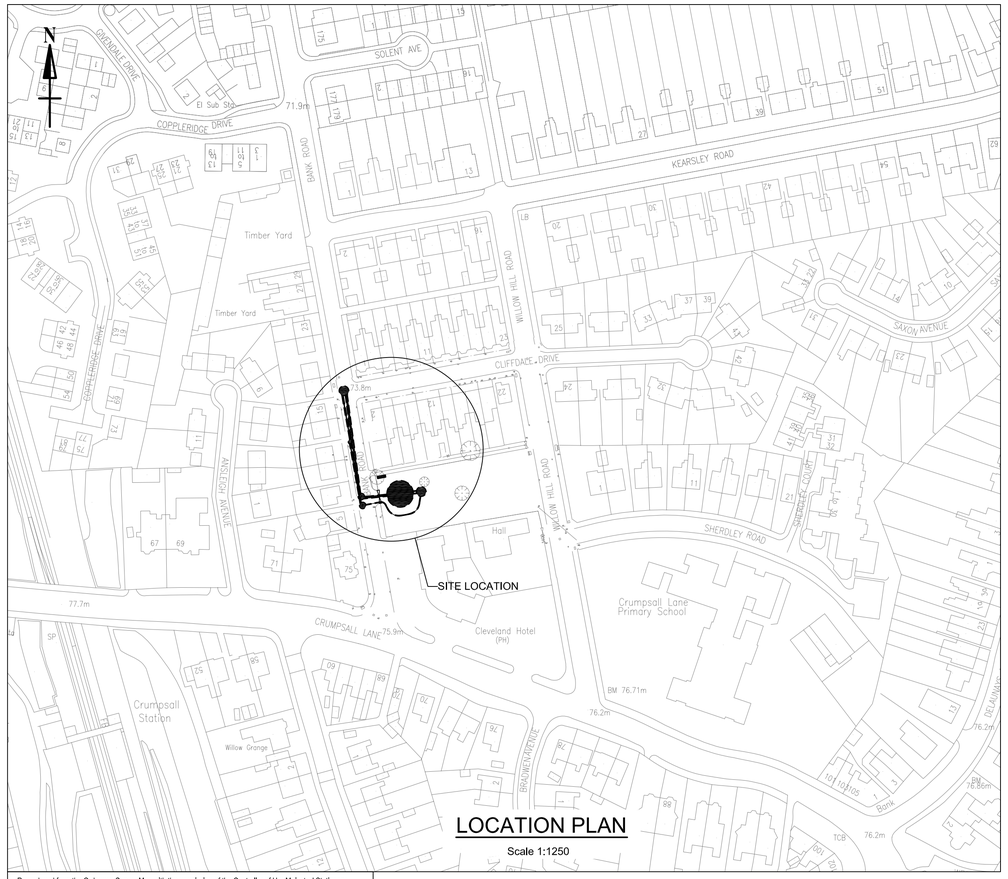


LOCATION PLAN

Scale 1:1250

Reproduced from the Ordnance Survey Map with the permission of the Controller of Her Majestys' Stationery Office, Crown Copyright Reserved


GENERAL NOTES

1. All dimensions are in mm unless noted otherwise.
2. All levels are mAOD unless noted otherwise.
3. Red outlined area=507.90m²

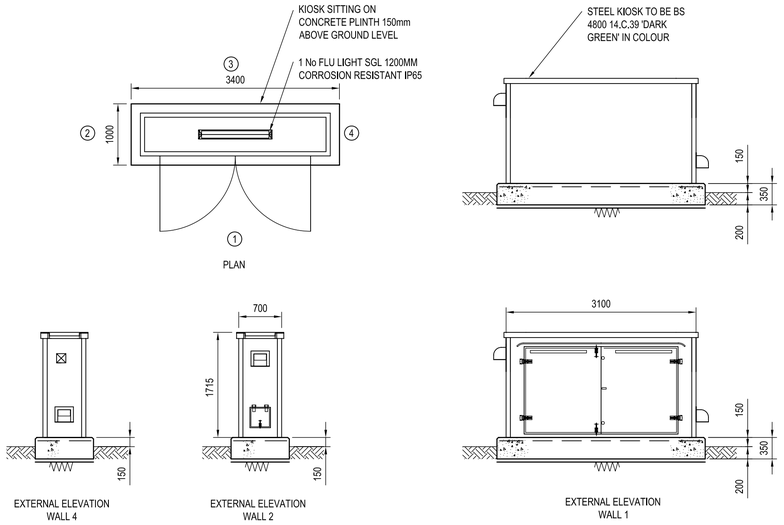


KIOSK DETAIL


Scale 1:50

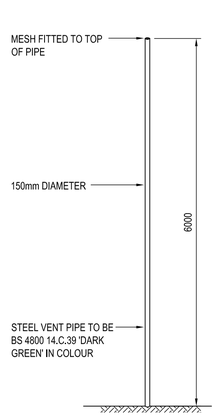

VENTILATION PIPE DETAIL

Scale 1:50

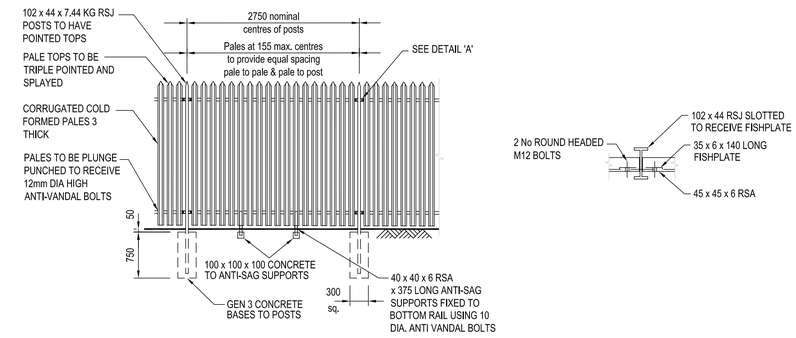

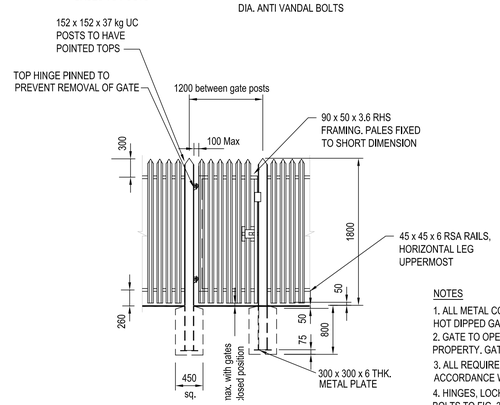


NOTES

1. ALL METAL COMPONENTS TO BE HOT DIPPED GALVANISED TO BS 729.
2. GATE TO OPEN INTO THE COMPANY'S PROPERTY. GATE FRAMING ON THE INSIDE.
3. ALL REQUIREMENTS TO BE IN ACCORDANCE WITH BS 1722 PART 12.
4. HINGES, LOCKING BAR AND DROP BOLTS TO FIG. 3 OF BS 1722 PART 12 USING SCHEDULE 'B' DIMENSIONS.


PALISADE FENCE AND GATE

Scale 1:50

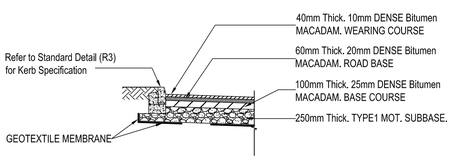

MEDIUM DUTY BITMAC ROAD

Scale 1:50

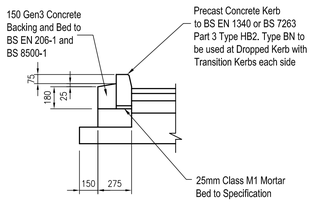

ROAD KERB(R3)

Scale 1:25

Revision	Date	By	Amendment	Approved By
P2	27.08.09	K.D	Issued For Planning	SC
P1	18.08.09	K.D	Issued For Planning	SC

Balfour Beatty Utility Solutions
Chaddock Lane, Worsley
Manchester M28 1XW
Tel 01942 898 530
Fax 01942 898 531
www.bbusl.com

Contract: AX4 INTEGRATED ALLIANCE

Client: United Utilities

Scheme Number:	80015995
Sub Ref:	01
Scheme Name:	CLIFFDALE DRIVE
Drg Title:	PLANNING APPLICATION

	Designed	Checked	Engineering Approved
Name:	Kamran Dabeshlim	Diane Marson	Steve Cannon
Signature:	KD	DM	SC
Date:	13.08.09	13.08.09	13.08.09

Scale:	AS SHOWN	Master Size:	A1
Drg Number:	80015995/01/6000	Revision:	P2

COPYRIGHT BASED UPON THE ORDNANCE SURVEY MAP WITH THE PERMISSION OF THE CONTROLLER OF H.M. STATIONERY OFFICE.