Andy Wilde
Architecture

P116 - 201

Proposed - Site Plan

08/08/13 1 : 100 @ A3

210
1

Bushes (3m Tall)

Side Garden
(Grass)

Plot Area: 270m²

Dwelling:
53 Edgeworth Drive

Driveway

2
210

51
Edgeworth
Drive

211
2

Back Patio
(Paved)

Garage

Cringle Brook

Royal British Legion Club

1
211


N

Andy Wilde
Architecture

P116 - 202

08/08/13 1 : 100 @ A3

Proposed - Ground Floor Plan

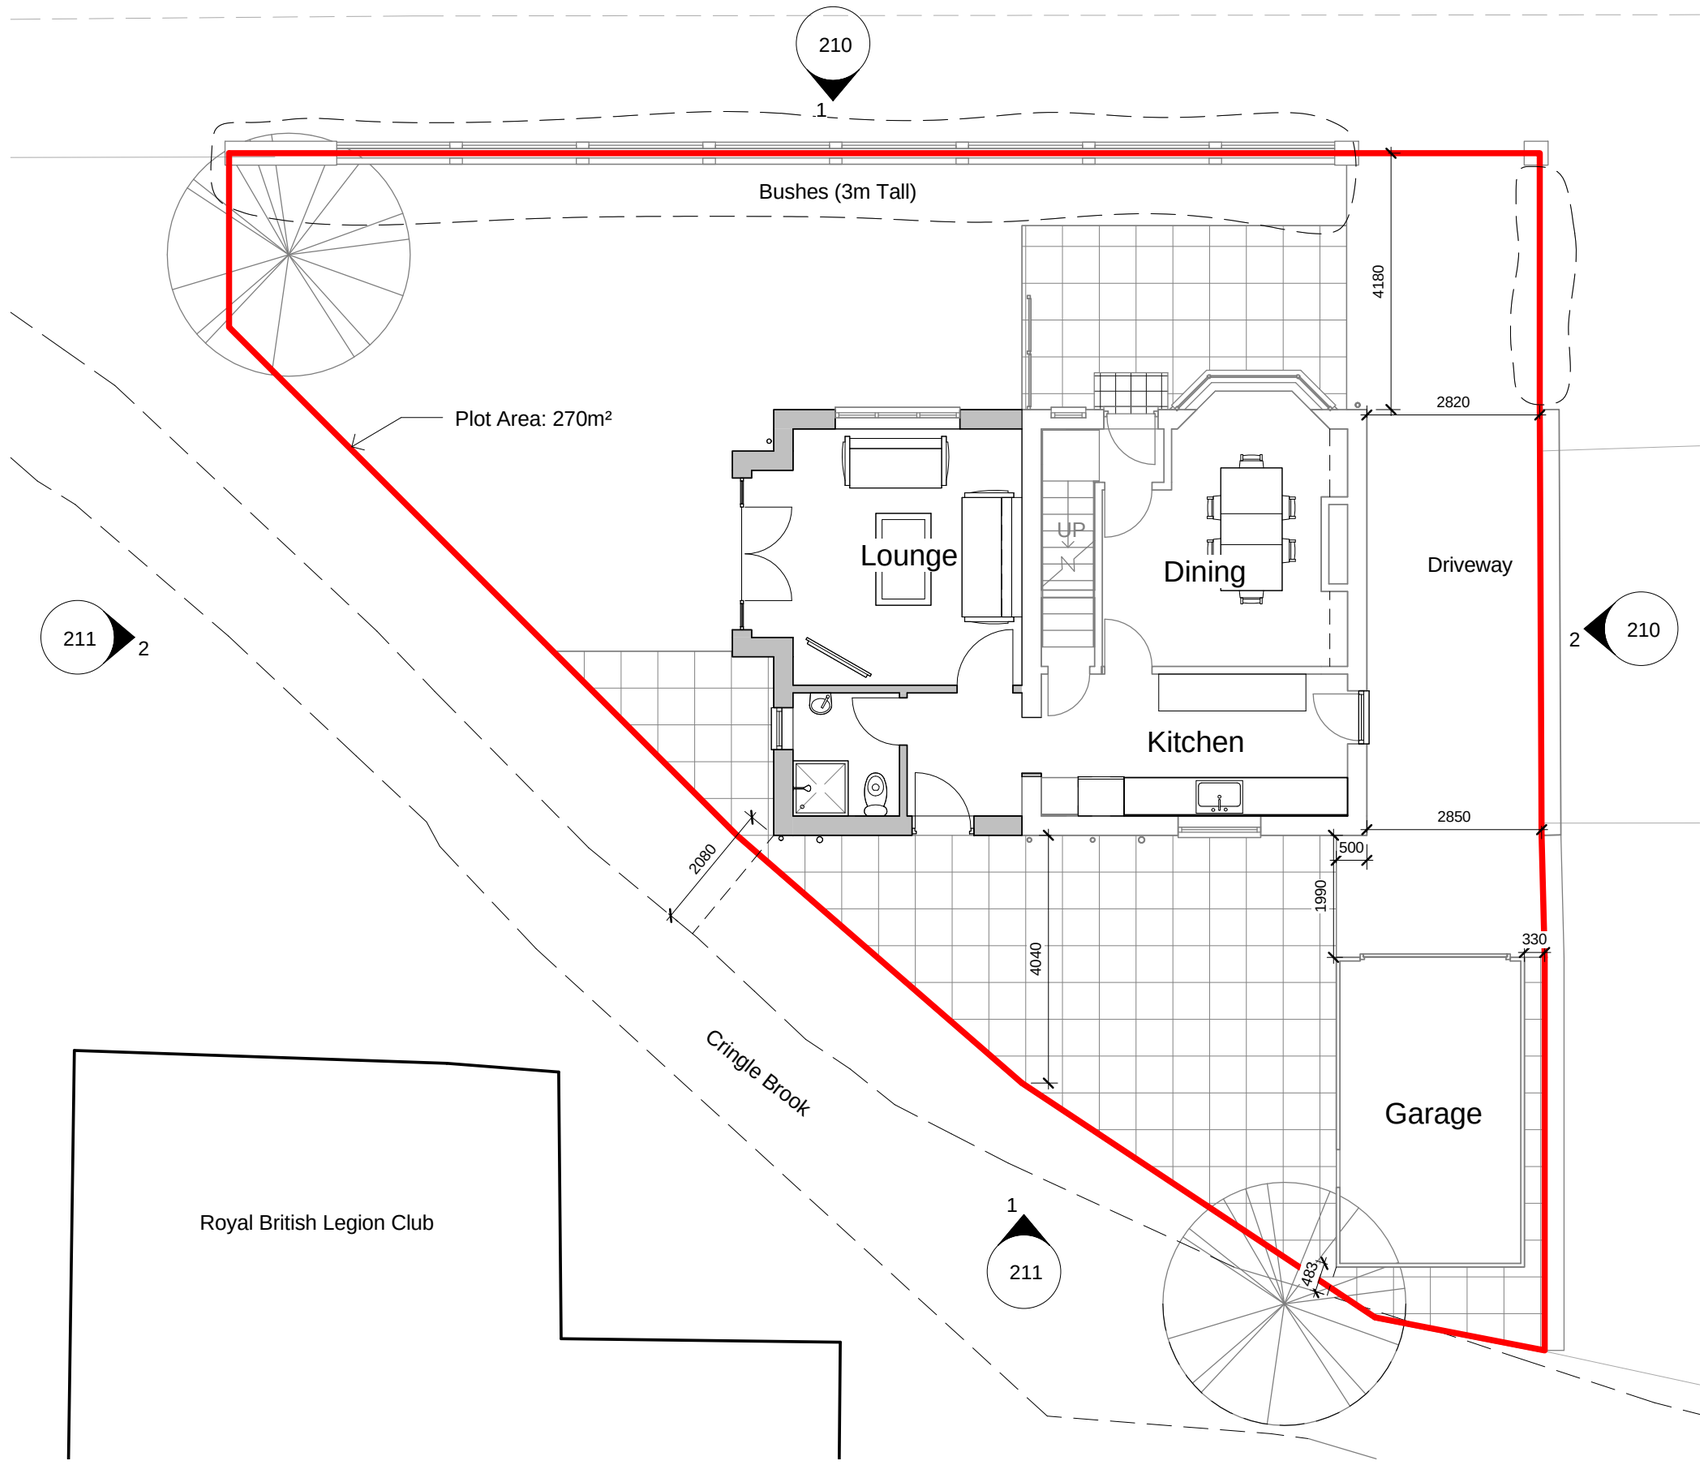


51
Edgeworth
Drive

Andy Wilde
Architecture

P116 - 203

08/08/13 1 : 100 @ A3

Proposed - First Floor

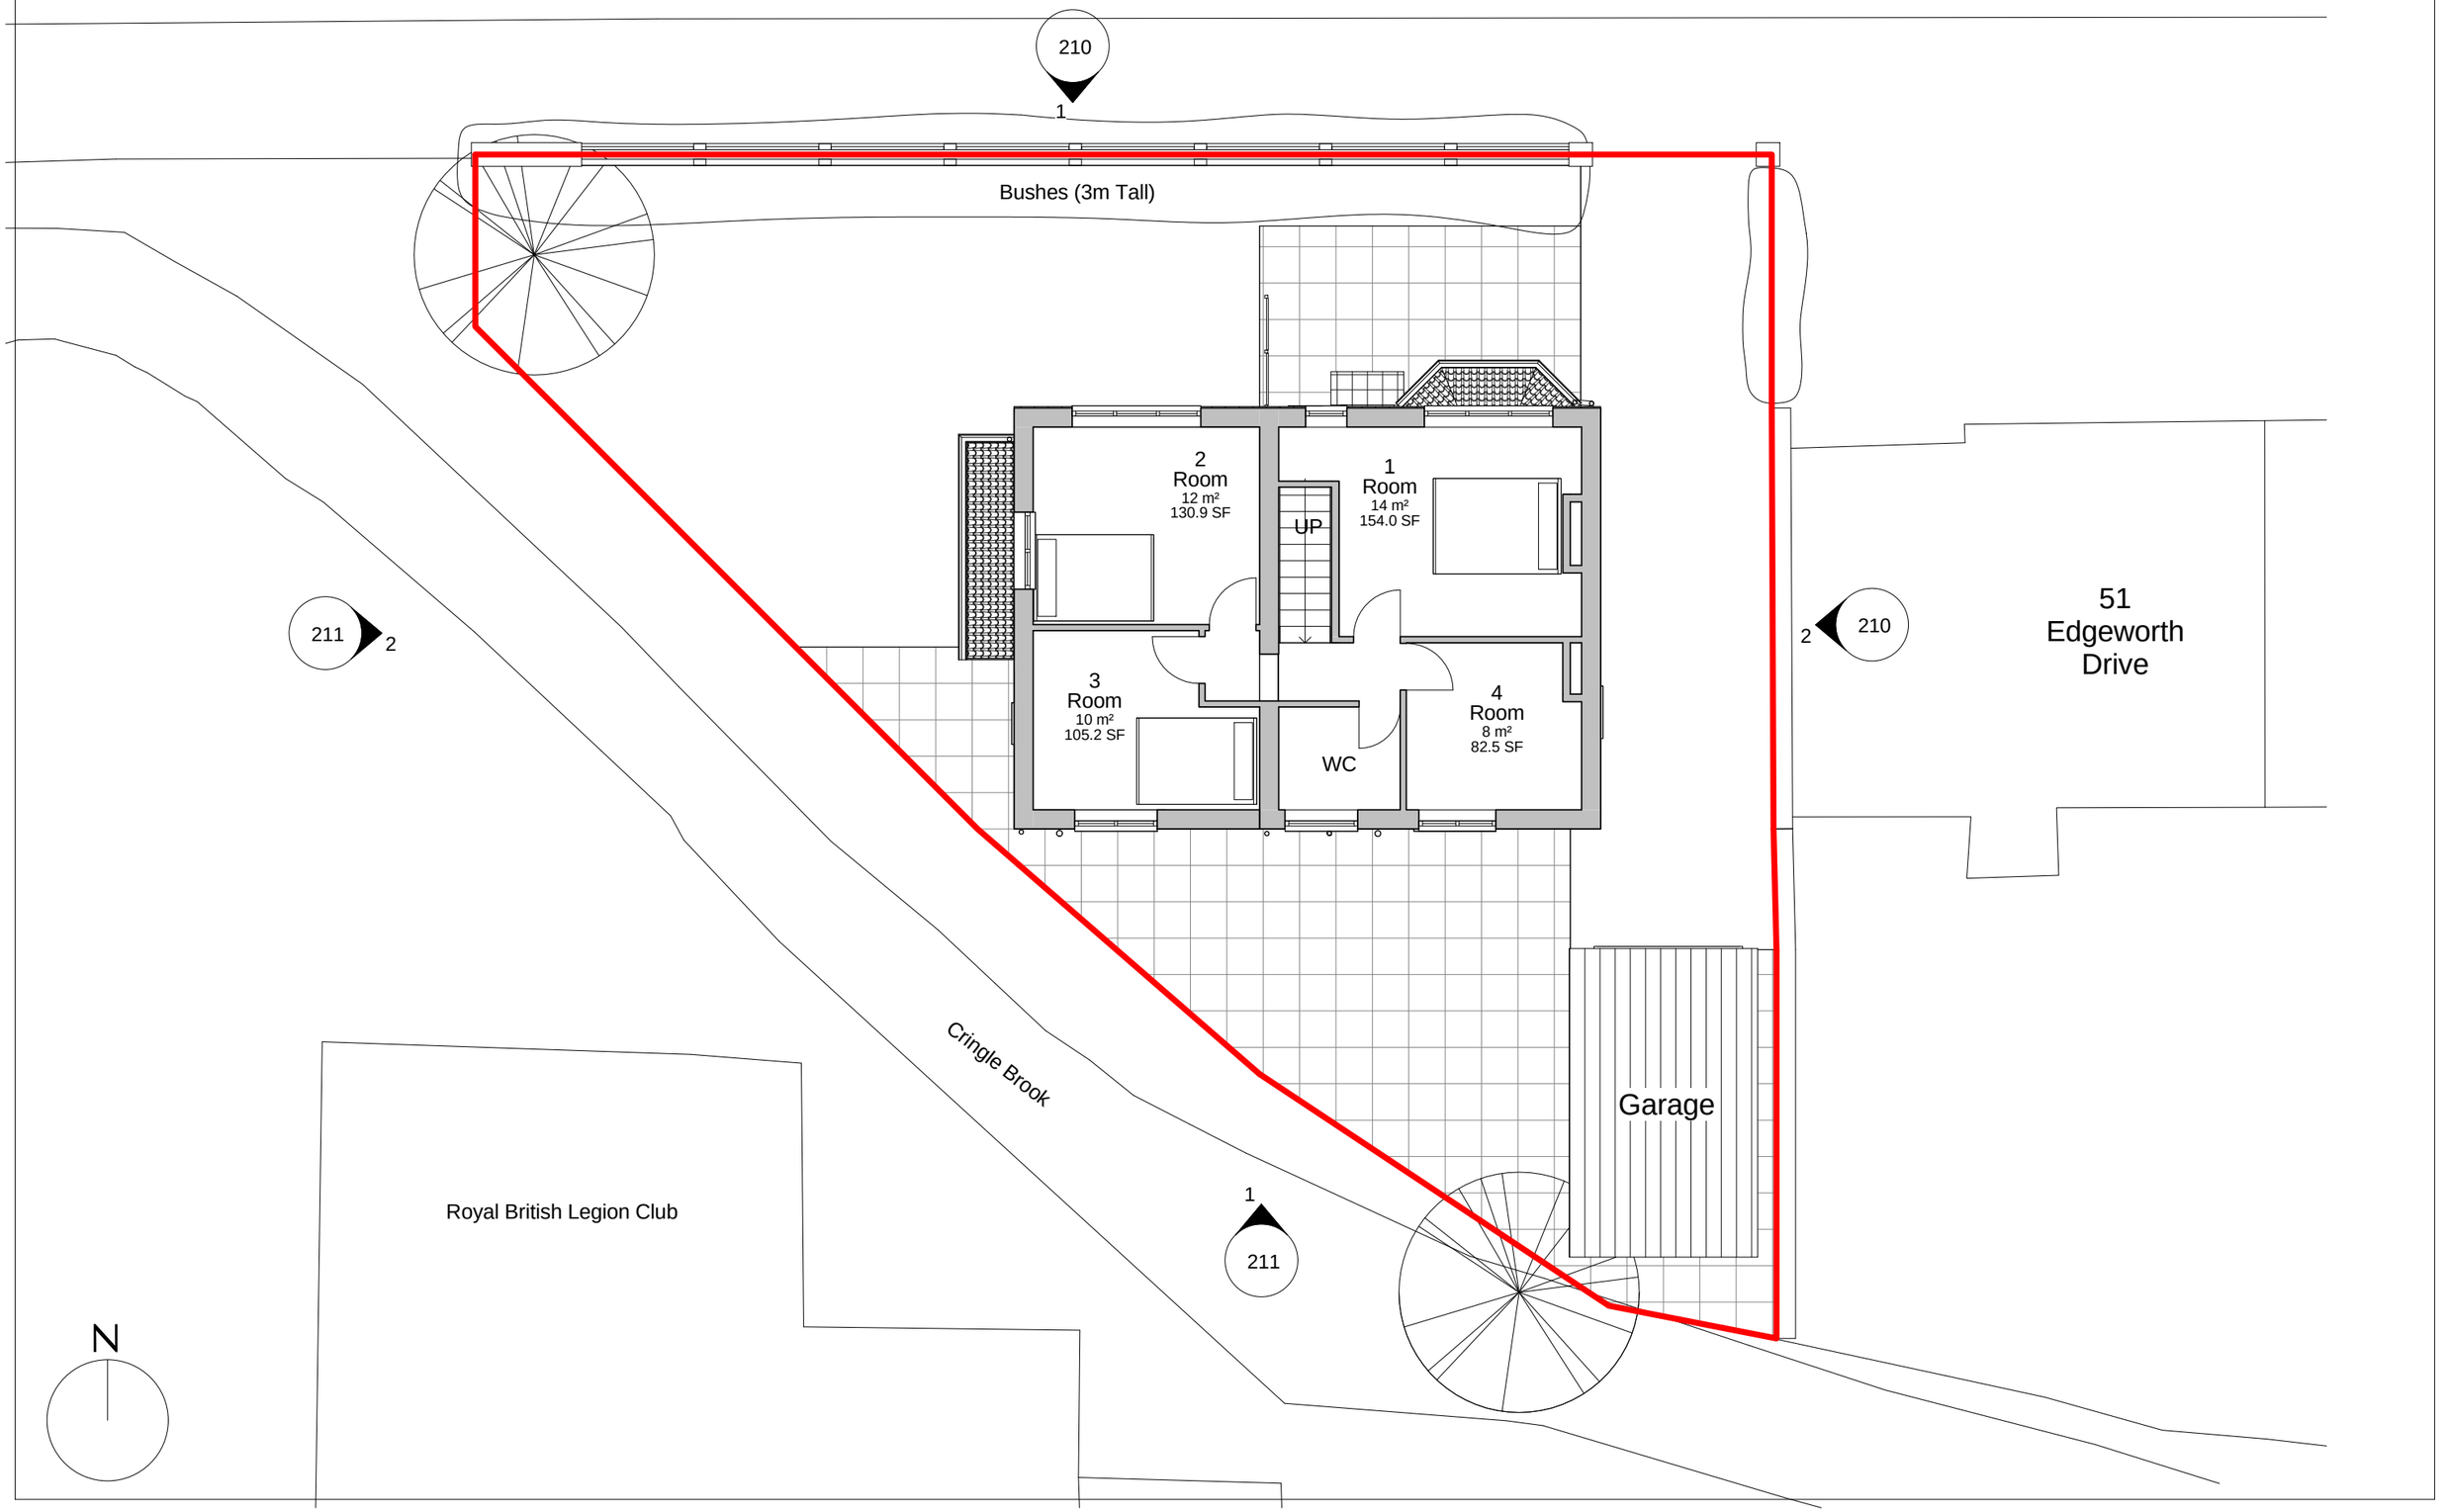

Andy Wilde
Architecture

P116 - 210

08/08/13 1 : 100 @ A3

Proposed - Elevations N & E



1 **North**
1 : 100



2 **East**
1 : 100

Andy Wilde
Architecture

P116 - 211

08/08/13 1 : 100 @ A3

Proposed - Elevations S & W



1 **South**
1 : 100



2 **West**
1 : 100

Andy Wilde
Architecture

P116 - 220

08/08/13 @ A3

Proposed - 3D Views





