(7)

EXISTING - FLOOR PLAN

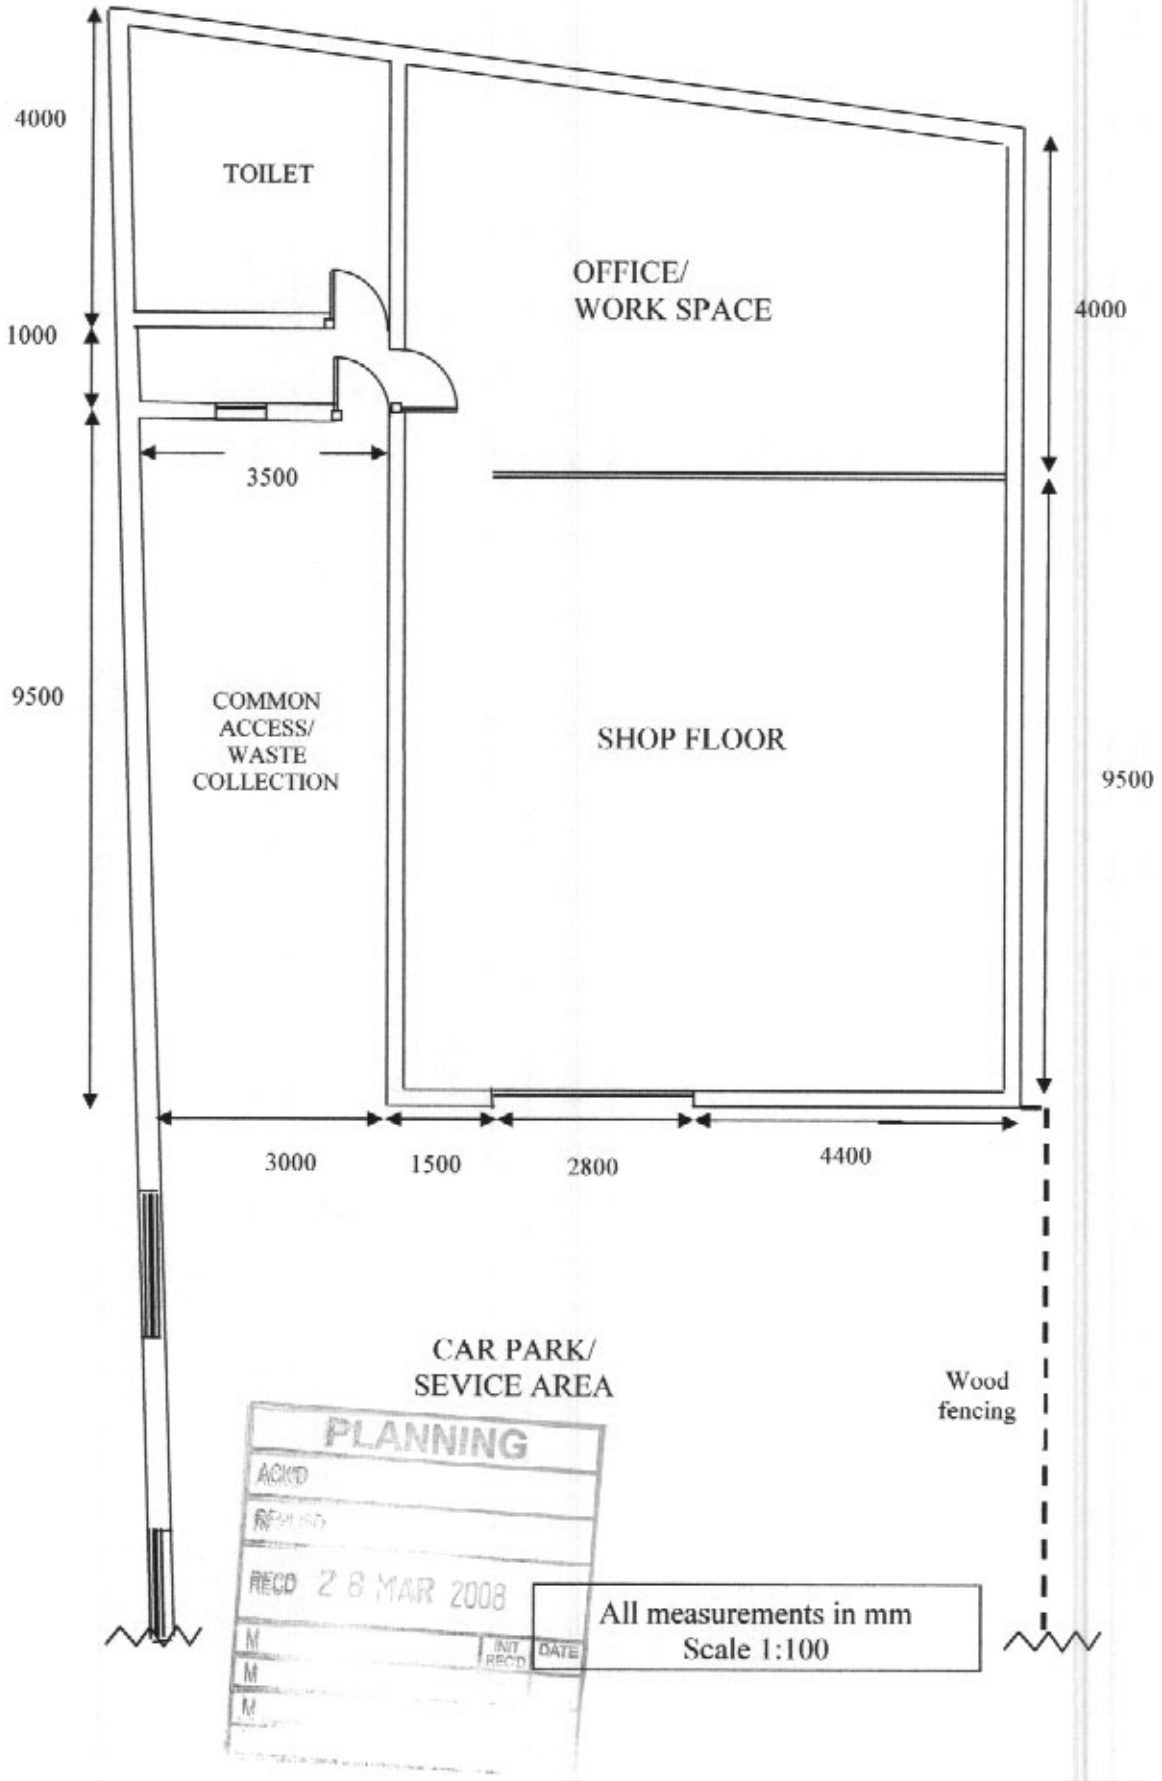

(6)

1

EXISTING BUILDING

FRONT ELEVATION

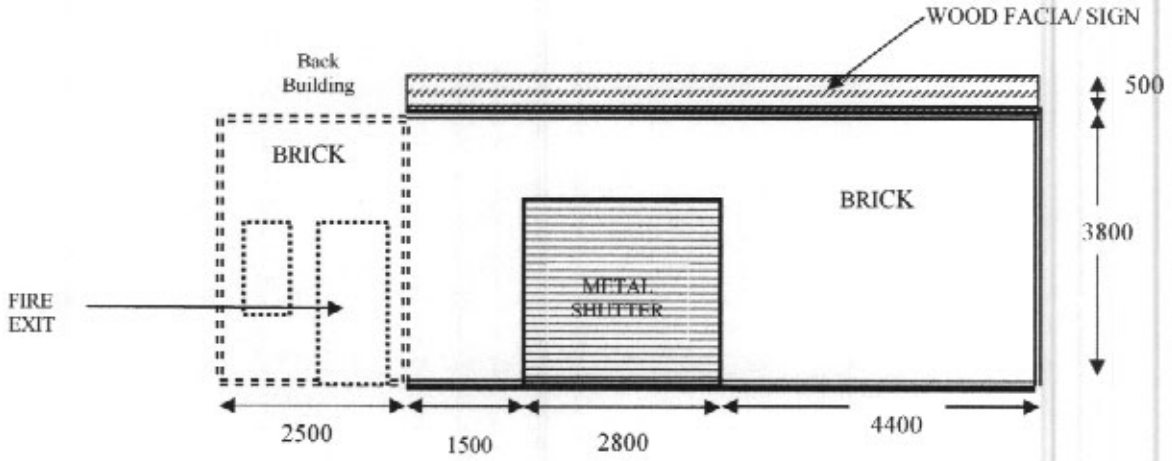

BUILDING ON A LEVEL GROUND, LEVEL WITH THE CAR PARK

PLANNING
RECD 28 MAR 2008

All measurements in mm
Scale 1:100

(8)

2

SIDE ELEVATION - RIGHT

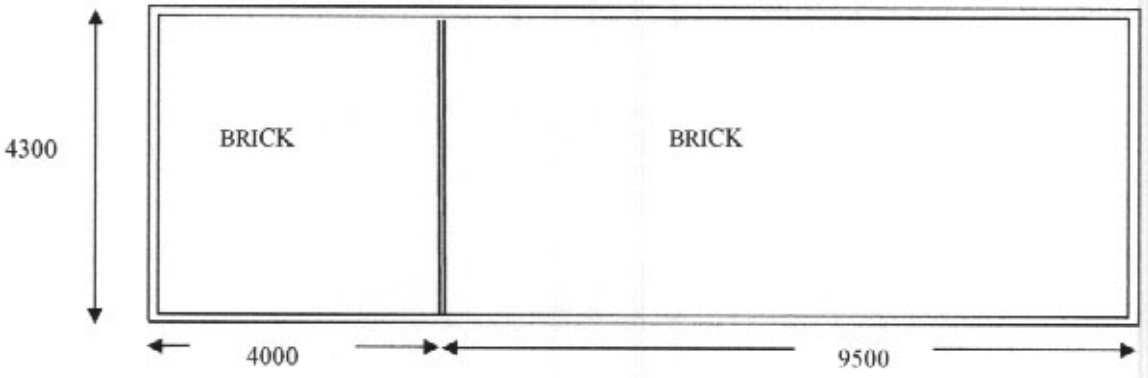

SIDE ELEVATION - LEFT

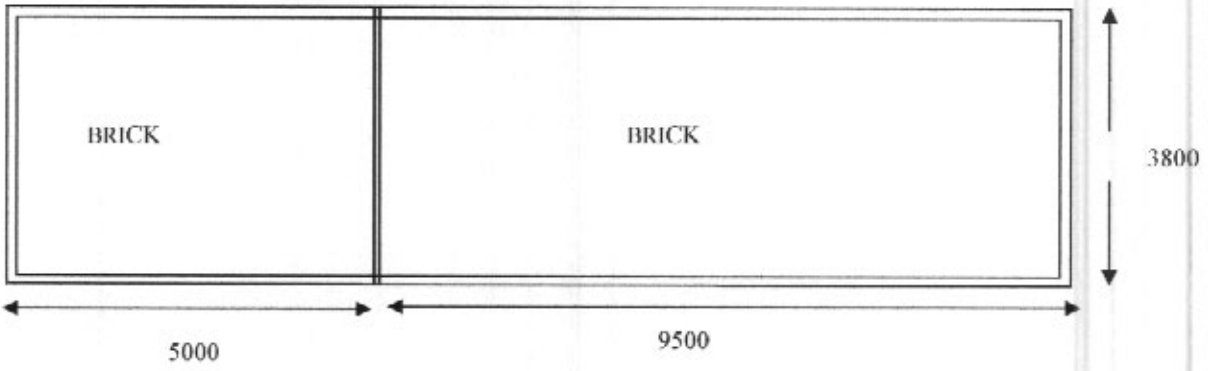

PLANNING
ACK'D
28 MAR 2008

All measurements in mm
Scale 1:100

All measurements in mm
Scale 1:100