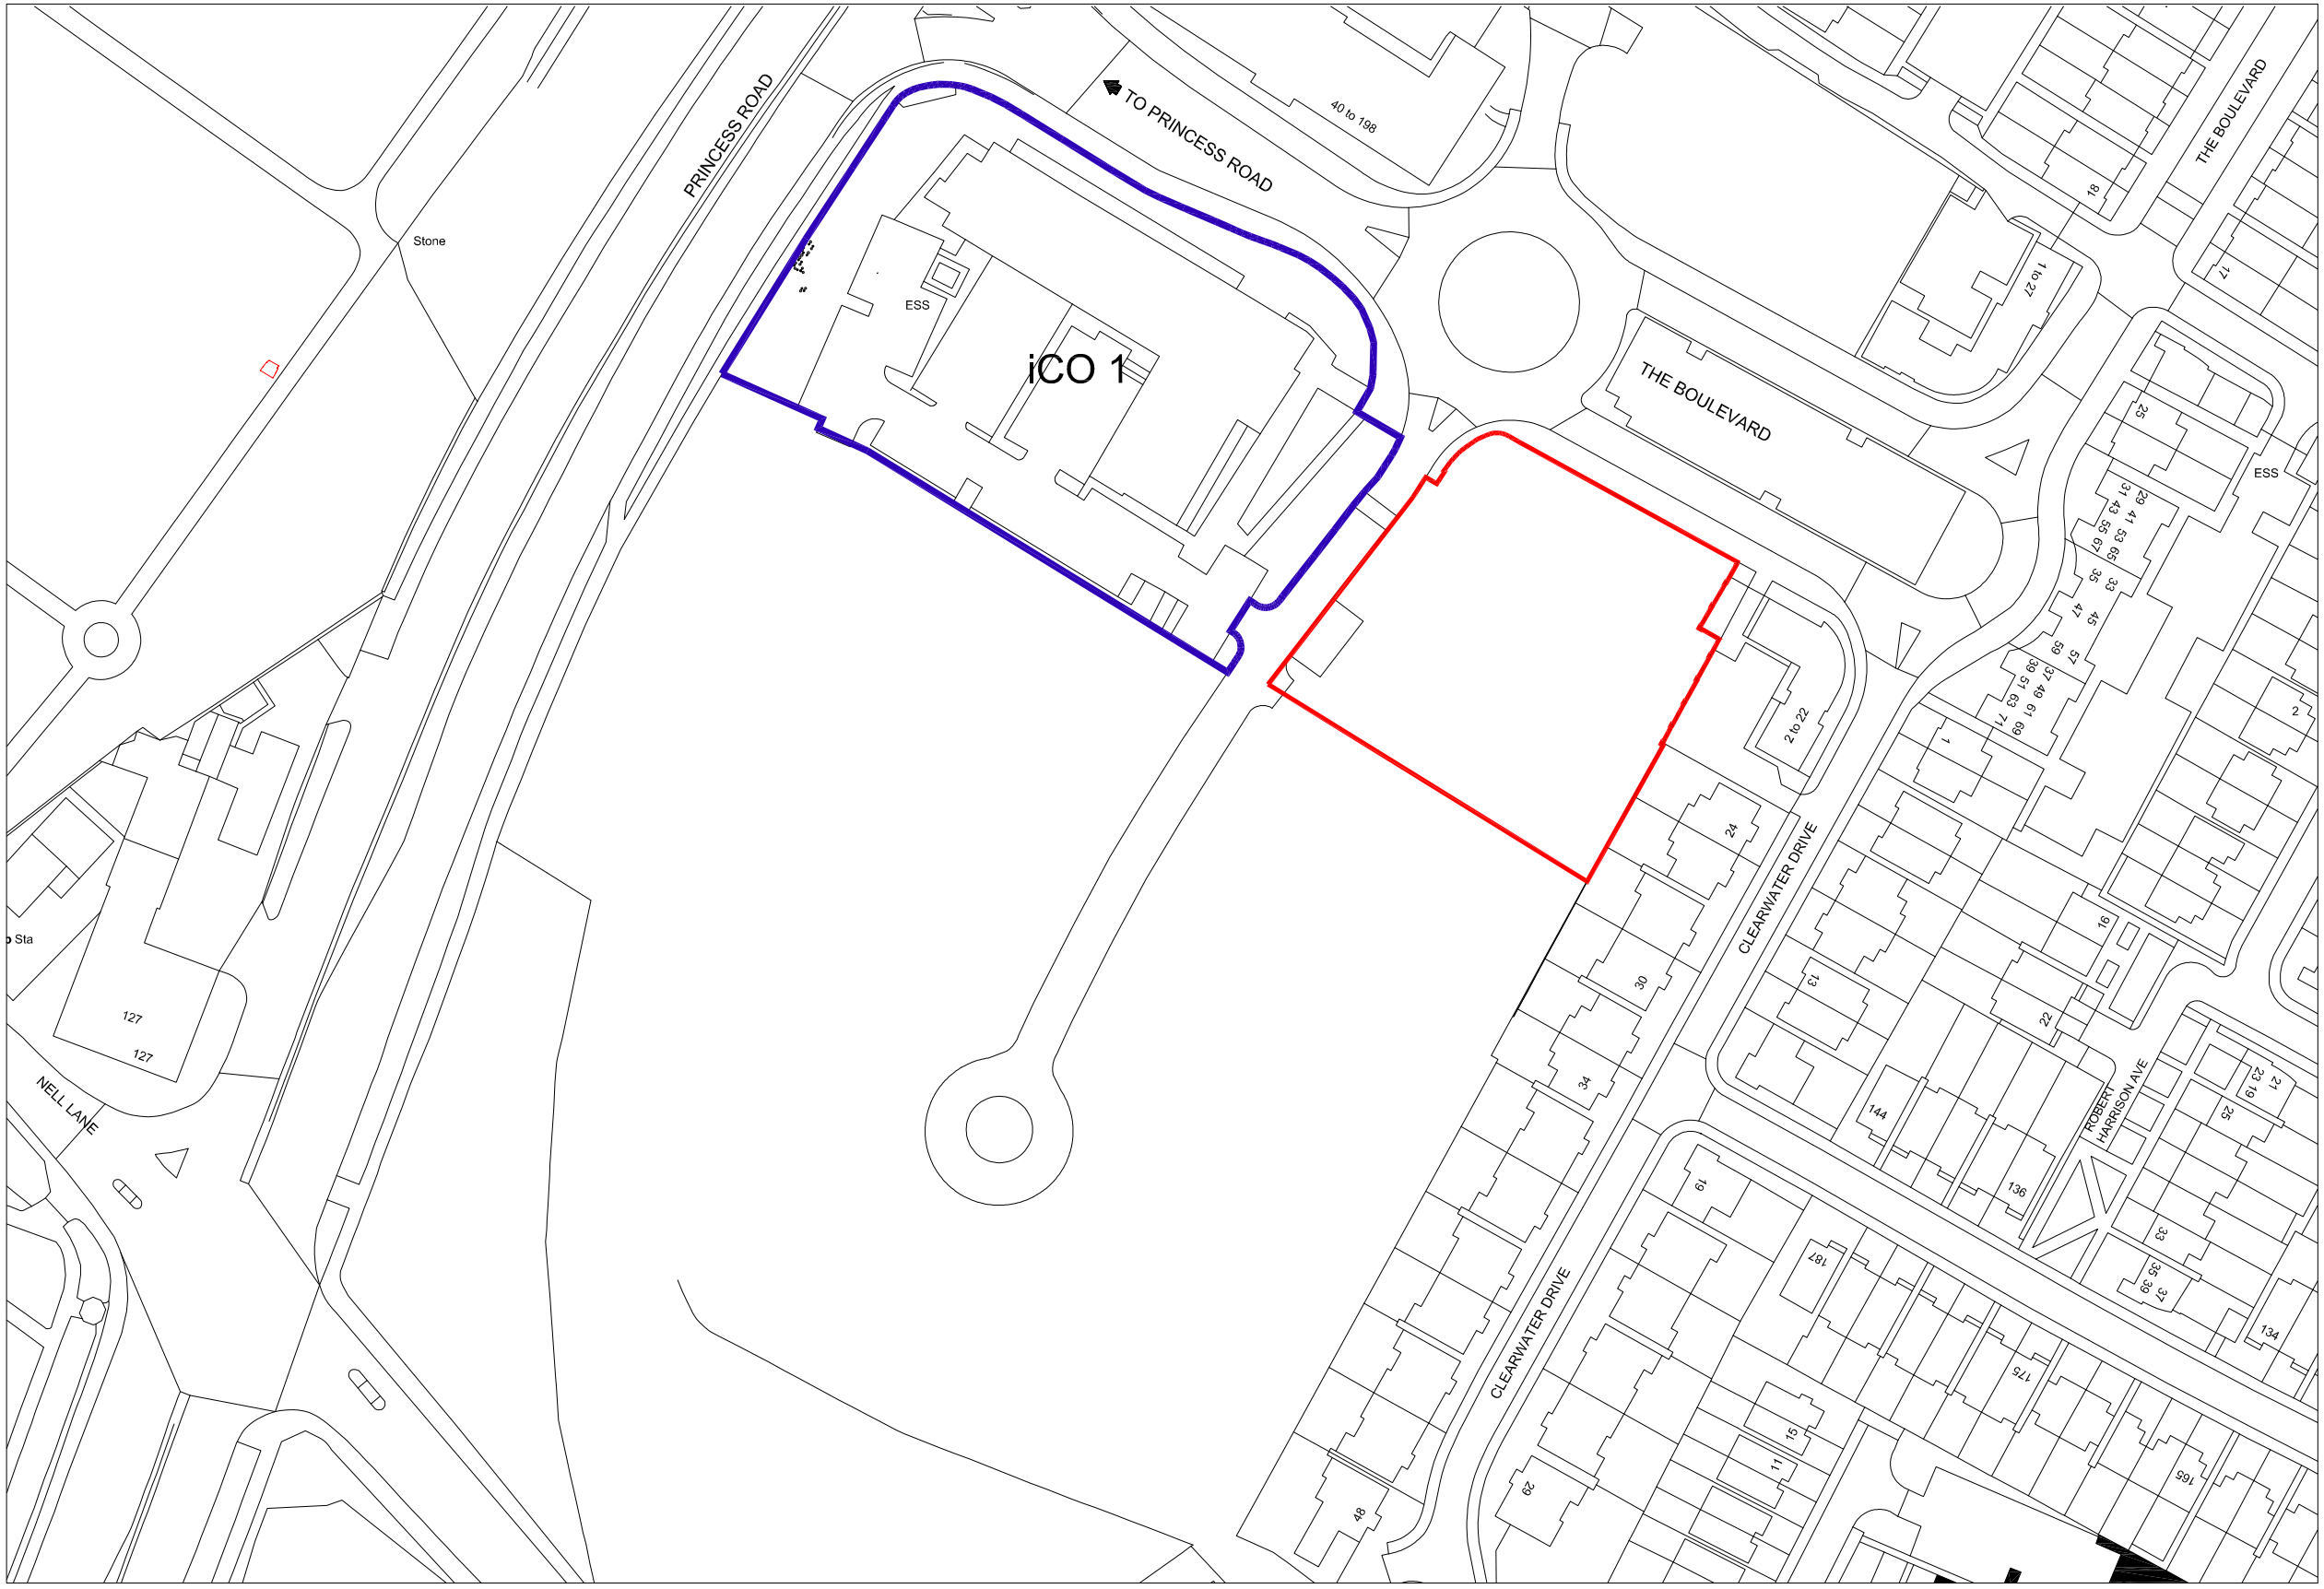


NOTES:

1) UNDER NO CIRCUMSTANCES SHOULD DIMENSIONS BE SCALED FROM THIS DRAWING "IF IN DOUBT ASK"

2) THIS DRAWING IS TO BE READ IN CONJUNCTION WITH ALL OTHER RELEVANT DRAWINGS, ANY DISCREPANCIES, ERRORS OR OMISSIONS TO BE BROUGHT TO THE ATTENTION OF IBI TAYLORYOUNG.

3) ALL DIMENSIONS TO BE CHECKED BEFORE COMMENCEMENT

4) THIS DRAWING IS THE PROPERTY OF IBI TAYLORYOUNG AND MUST NOT BE COPIED OR REPRODUCED EITHER IN WHOLE OR IN PART WITHOUT WRITTEN PERMISSION

drawing originated by: RW

date: 07/05/2013

revisions	drawn/reviewed	date
REV _	___/___	__/__/__

LEGEND

Planning Application area

Land within same ownership

PLANNING

DIDSBURY POINT CAR PARK

LOCATION PLAN

Scale: 1:30,000

Reviewed by : SP

job	drawing	rev
6354	SP(90)01	_

IBI TaylorYoung

Chadsworth House
Wilmslow Road
Handforth
Cheshire
SK9 3HP

T: 01625 542 200
F: 01625 542 250
E: cosec@tayloryoung.co.uk

Want to find out more?
www.tayloryoung.co.uk

Member of the **IBI** Group.
www.ibigroup.com

ISO 9001 FS 00920
ISO 14001 EMS 75854
INVESTORS IN PEOPLE