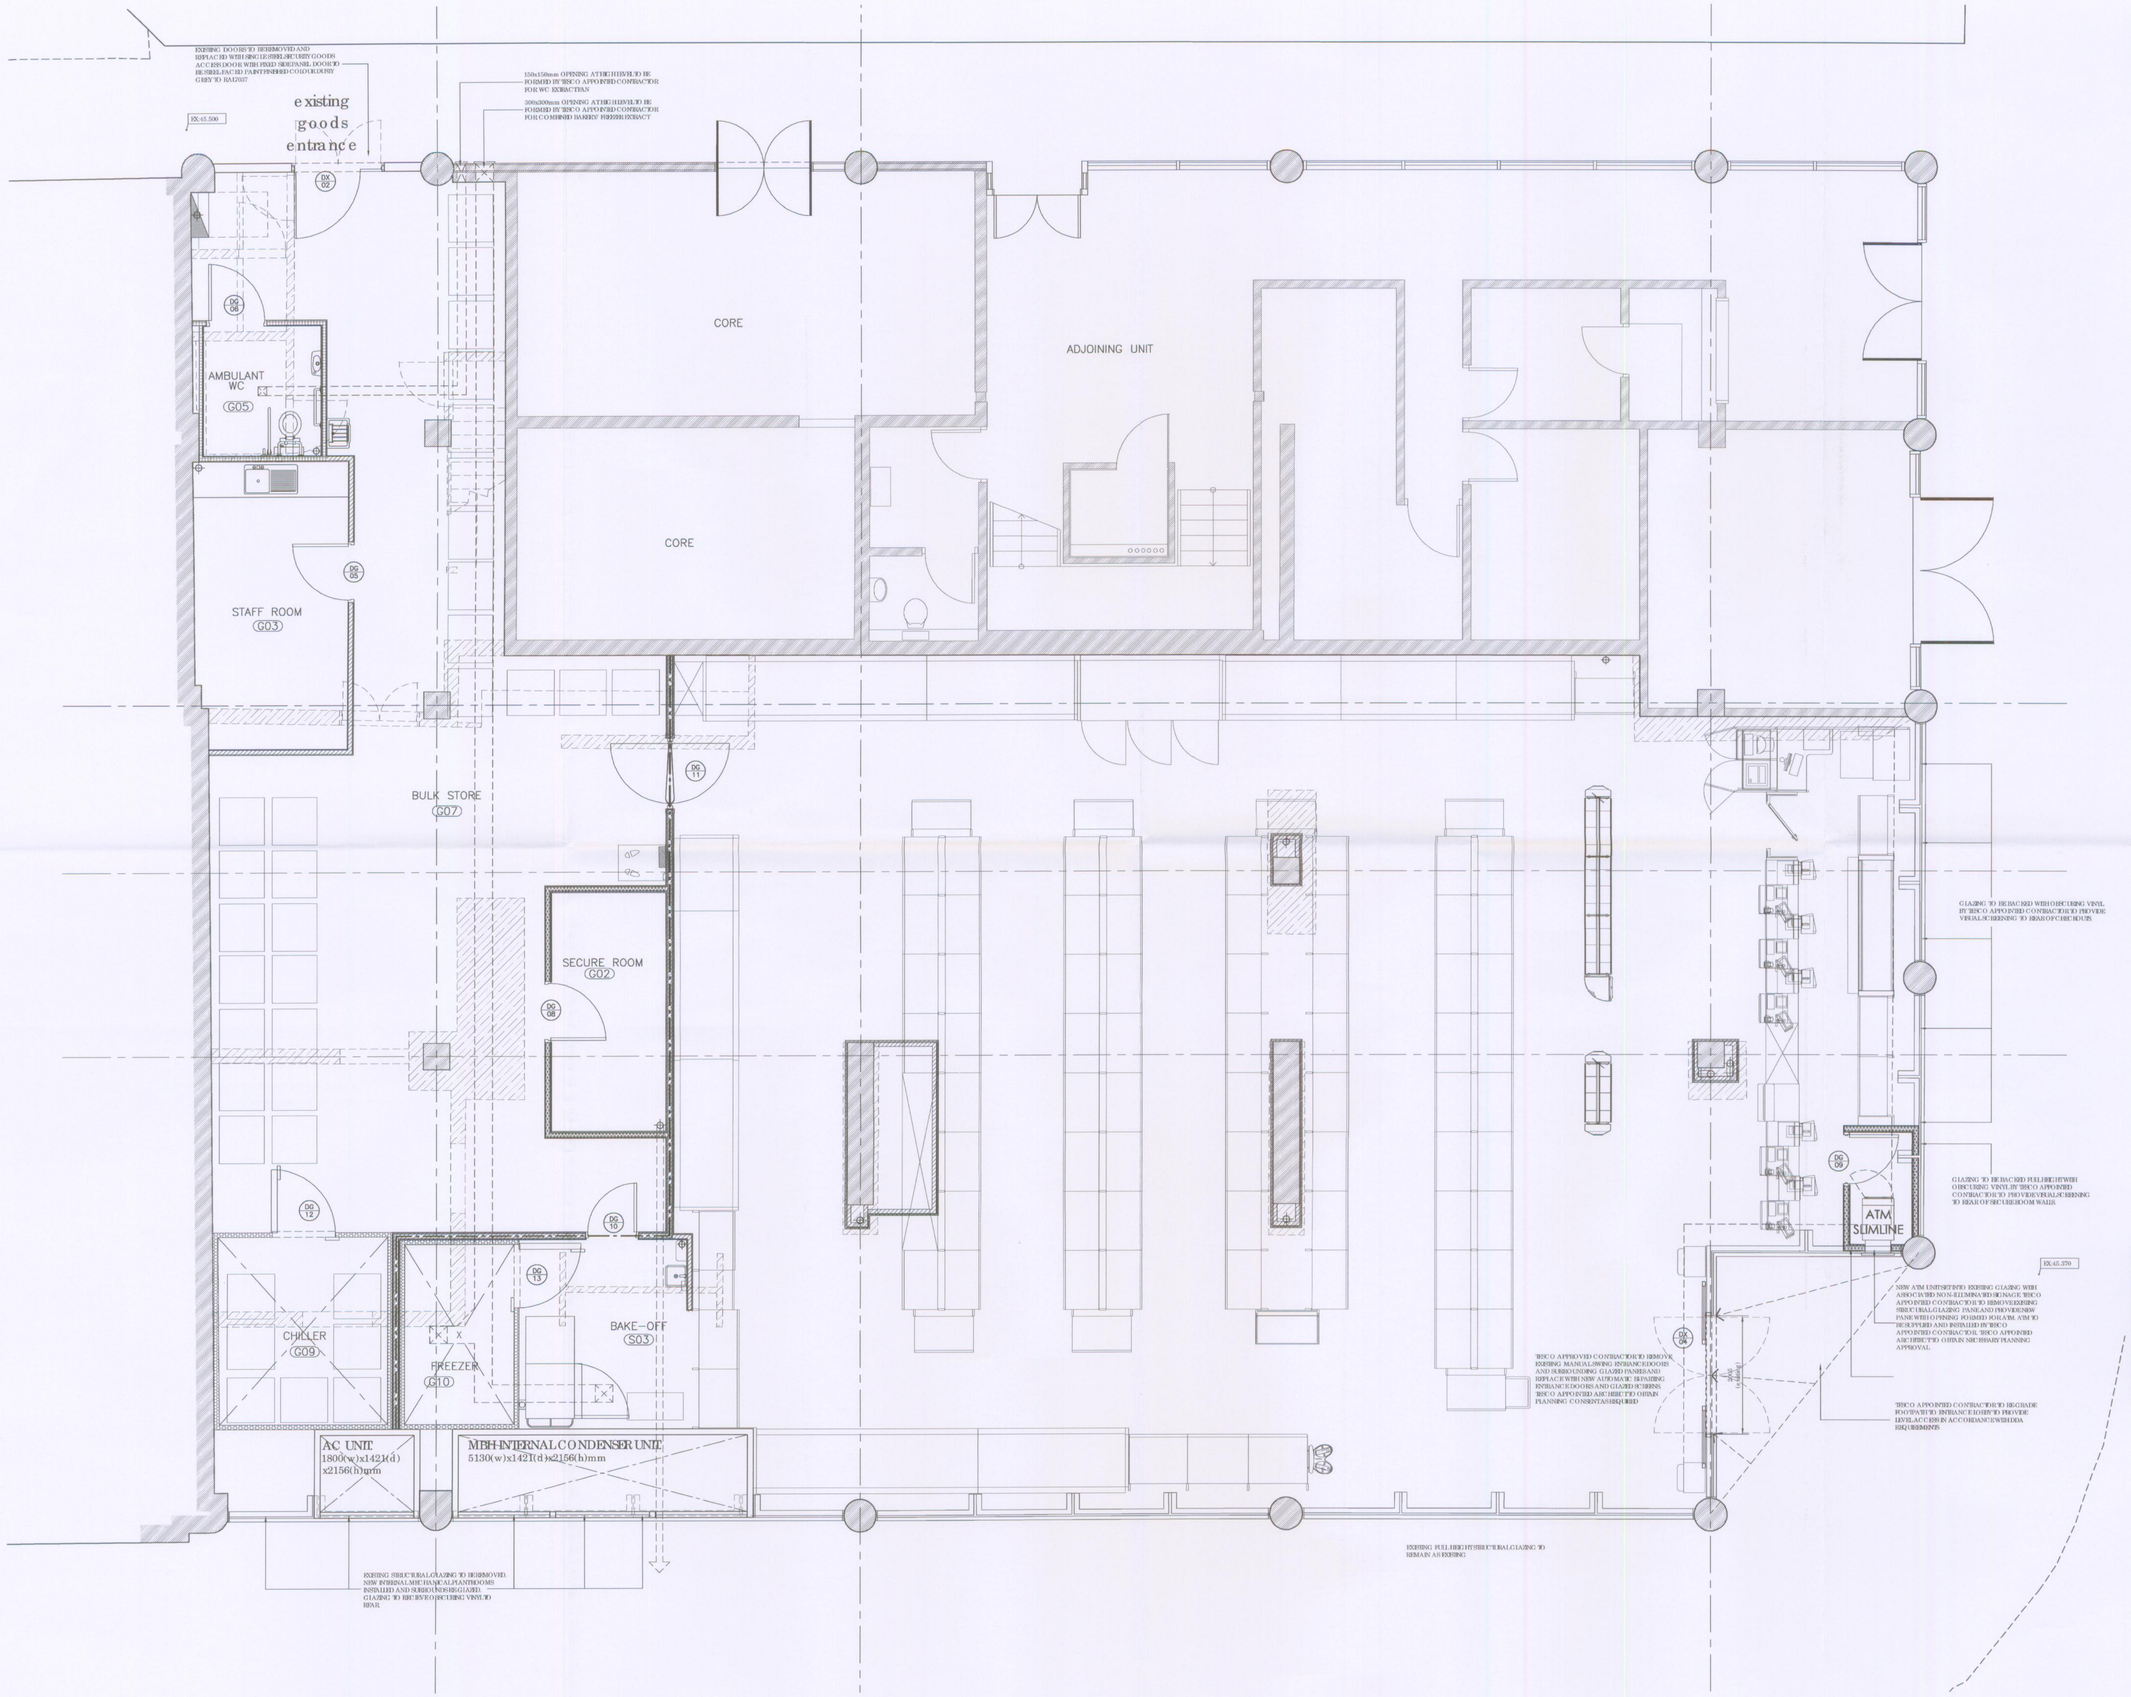

archer architects

Copyright Archer Architects. All dimensions to be verified on site.

ISO 9001 REGISTERED FIRM

FOR APPROVAL

Revision:	By	Approved
REV.A 09.01.2008 Internal plant room incorporated	MW	

archer architects

Office 7, Gateway 1000
Arlington Business Park
Whittle Way
Stevenage
Hertfordshire
SG1 2FP

t: 01438 749400
f: 01438 749591
e: arc@archer.uk.com
www.archerarchitects.co.uk

Client:
TESCO EXPRESS

Project:
HIGH STREET MANCHESTER

Drawing Title:
PROPOSED GROUND FLOOR PLAN

PLANNING
RECD 21 JAN 2008

Scale:	Date:	Drawn:	Checked:
1:50	16.11.2007	MW	

Project No:	Drawing No:	Revision:
3240	(P)103	A