
NOTES / REVISIONS

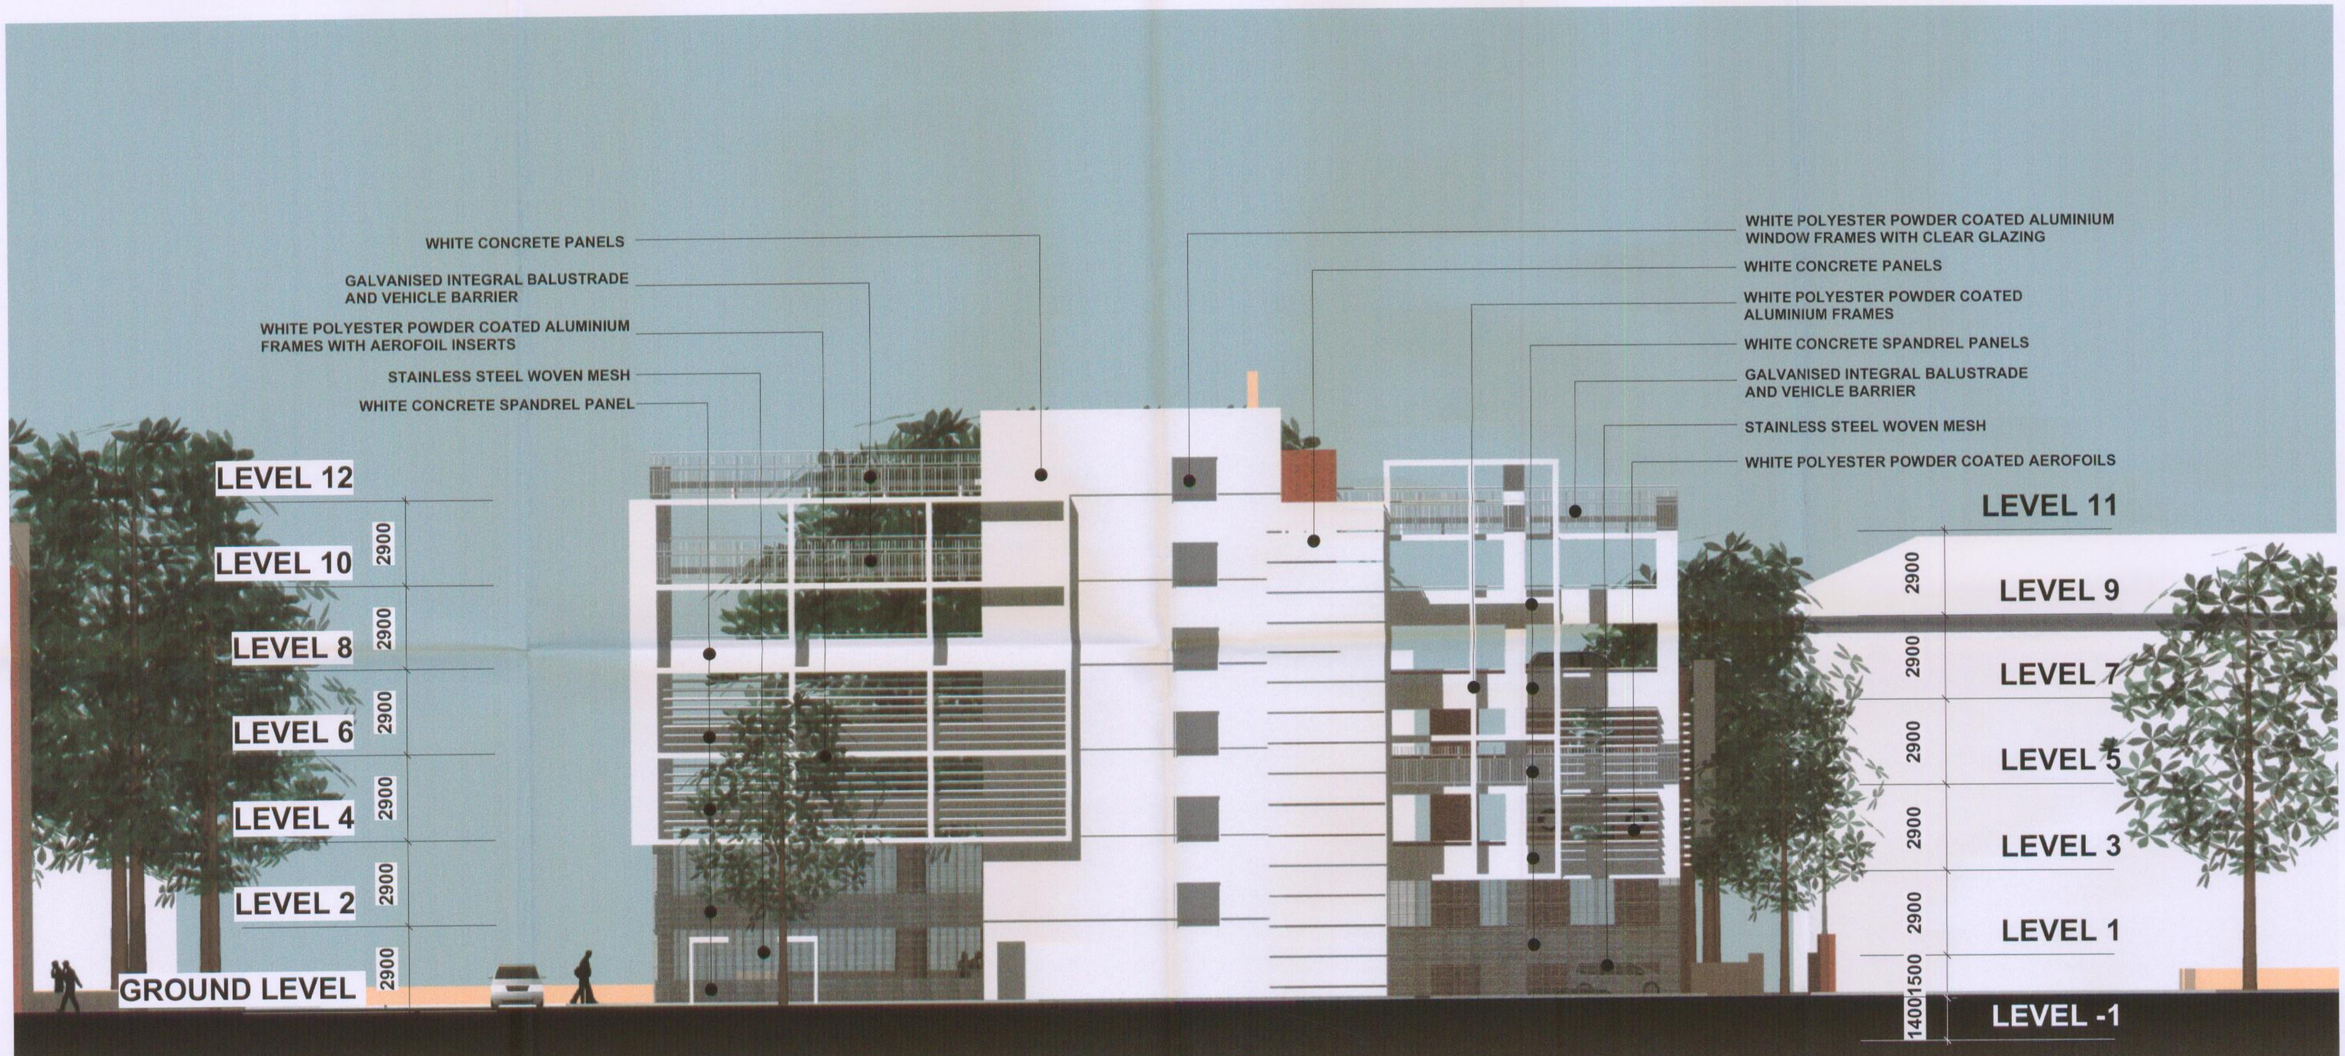

EAST ELEVATION

CHRISTIE HOSPITAL MSCP

Fairhursts DESIGN GROUP
ARCHITECTS

JOB TITLE: CHRISTIE HOSPITAL MSCP
DRAWING TITLE: EAST ELEVATION
SCALE: 1:100 @ A1
JOB NO: [redacted]/ 13_03 rev C
DRWN: AC CHKD: IGF REV'D: