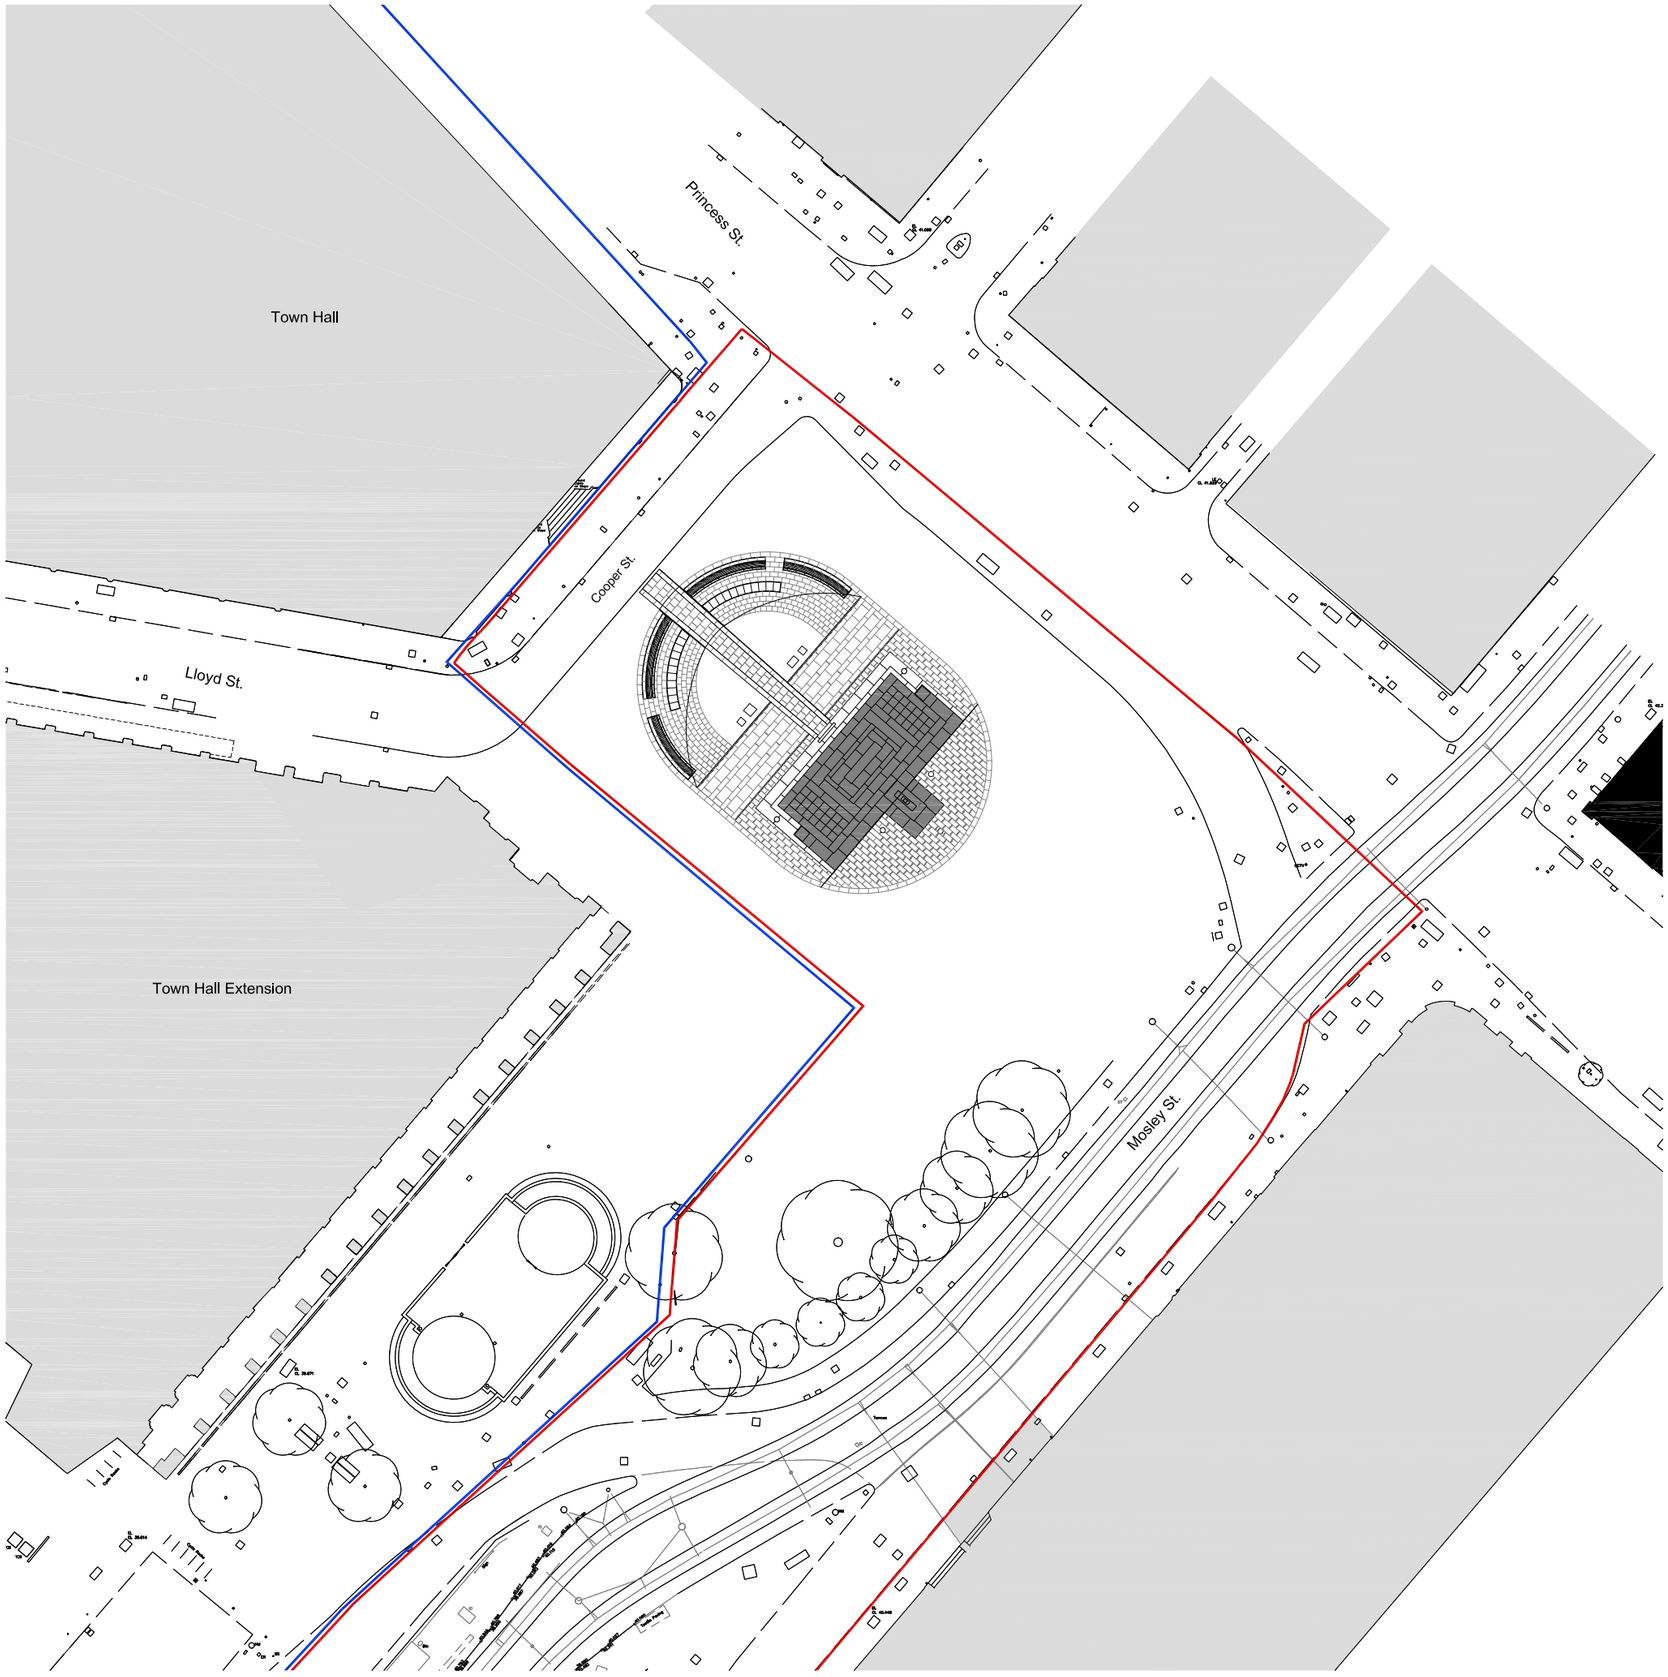

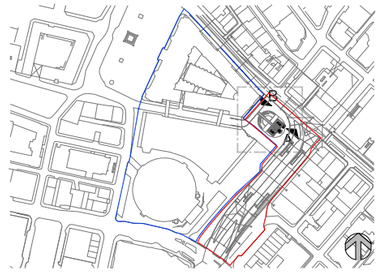

General Notes

1. These drawings are based on ACAD files provided by others. Heritage Architecture can not be held responsible for any inaccuracies that may exist.
2. The subsurface materials and structure of the Cenotaph is based on schematic drawings by Sir Edwin Lutyens (1924). The confirmation of the subsurface materials is pending in situ non-destructive investigative works.
3. For details on conservation strategy and proposed repairs to the historic fabric refer to Design and Access Statement and enclosed Appendices.
4. Proposed levels are only indicative. The final levels within and at the perimeter of the Cenotaph setting must be coordinated to meet surrounding streetscape levels as to comply with building and DDA regulations.

Legend

- Application site boundary
- Land owned by the applicant
- Cenotaph
- Surrounding Buildings
- Spot (proposed/local) levels
- +XX.XXX Spot topographic levels
- Metrolink catenary lines/OLE poles
- CE Cenotaph
- WS War Stone
- OB Obelisk (E=east) (W=west)
- PL Plinth
- ST Steps
- PS Paving stones
- CR Cross

Project
St. Peter's Square Cenotaph Relocation
St. Peter's Square, Manchester

Project Number
N1904

Client
MCC Manchester City Council

Drawing Title
Proposed Plan

Drawing Number
1257-SLHA-DR-05-A102

Scale
1:500@A3

Rev

Date
22 June 2012

Drawn By / Revised By
DB/DP/SL



STEPHEN LEVRANT HERITAGE ARCHITECTURE
62 British Grove
Chiswick, London W4 2NL
E-mail: info@heritagemail.co.uk
T: 0208 748 5501
F: 0208 748 4992