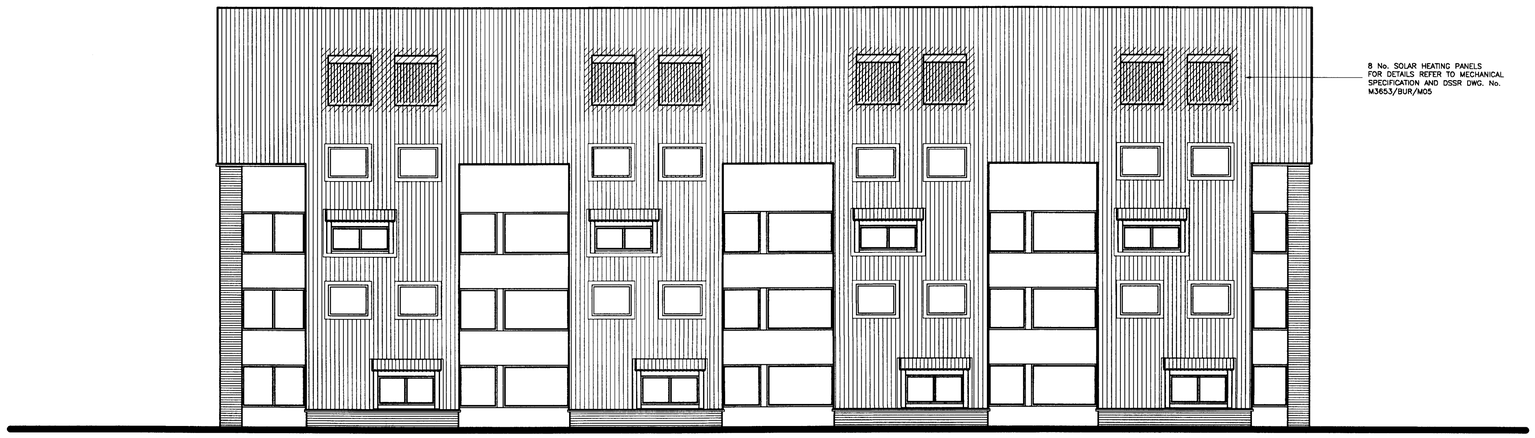

FRONT ELEVATION

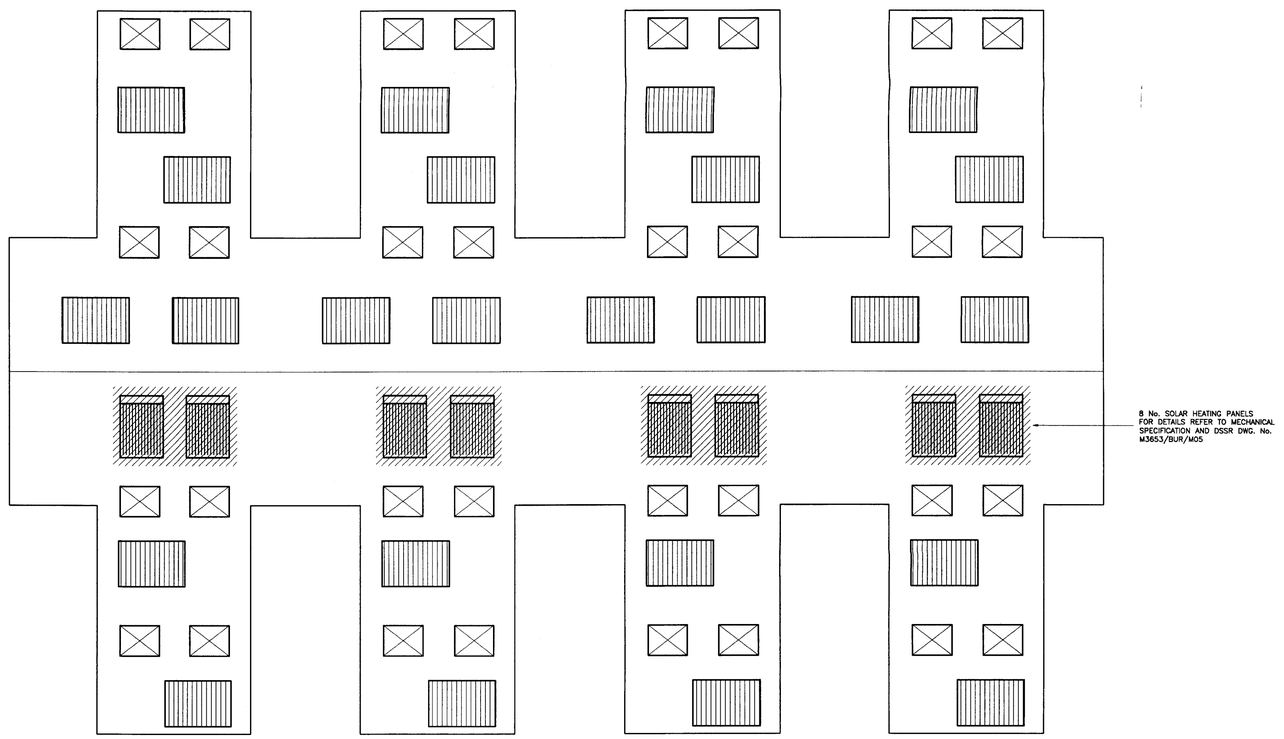

ROOF PLAN

BURLEIGH HOUSE

REV	COMMENT	DATE
P2	SOLAR PANELS RE-POSITIONED	14/4/08

The University of Manchester
MANCHESTER 1824

Directorate of Estates
Beyer Building
The University of Manchester
Oxford Road
Manchester
M13 9PL

Tel. 0161 275 2625
Fax. 0161 275 3880

DESIGN SERVICES GROUP

DRAWING STATUS: PLANNING	
PROJECT NAME: PROPOSED REFURBISHMENT	PROJECT NO.: 5115
BUILDING NAME: BURLEIGH HOUSE	BUILDING NUMBER: 043AG
SUB-SITE NAME: WHITWORTH PARK	
SITE NAME: SOUTH CAMPUS	
TITLE: PROPOSED SOLAR HEATING PANELS SHEET 1	
DRAWING NO.: 043AG-5115-A029	ISSUE: P2
PROJECT MANAGER: PC / DATE: MARCH '08	SCALE: 1/100 @ A1
DRAWN: JTN / CHECKED:	APPROVED:

PLANNING
CKD
ISSUED
ECD 17 APR 2008