SONALI BANK

SITE: 19 Lever Street, Manchester

DRAWN BY: NRW W/O No:

DATE: 20/06/2008 SCALE: 1:34.6

DWG No. A3/125850			Rev: 5
Revision	Description	Date	Revised by
1	Layout of text changed on 9800 panel	08/12/06	JAM
2	Changed to curved fascia, artwork changed	25.1.07	AR
3	Painted fascia, changed sign above door	29.1.07	AR
4	Changed sign above door	29.1.07	AR
5	Updated visual with new specifications	03/03/08	NRW
6	Added new visual of main fascia	04/06/08	NRW

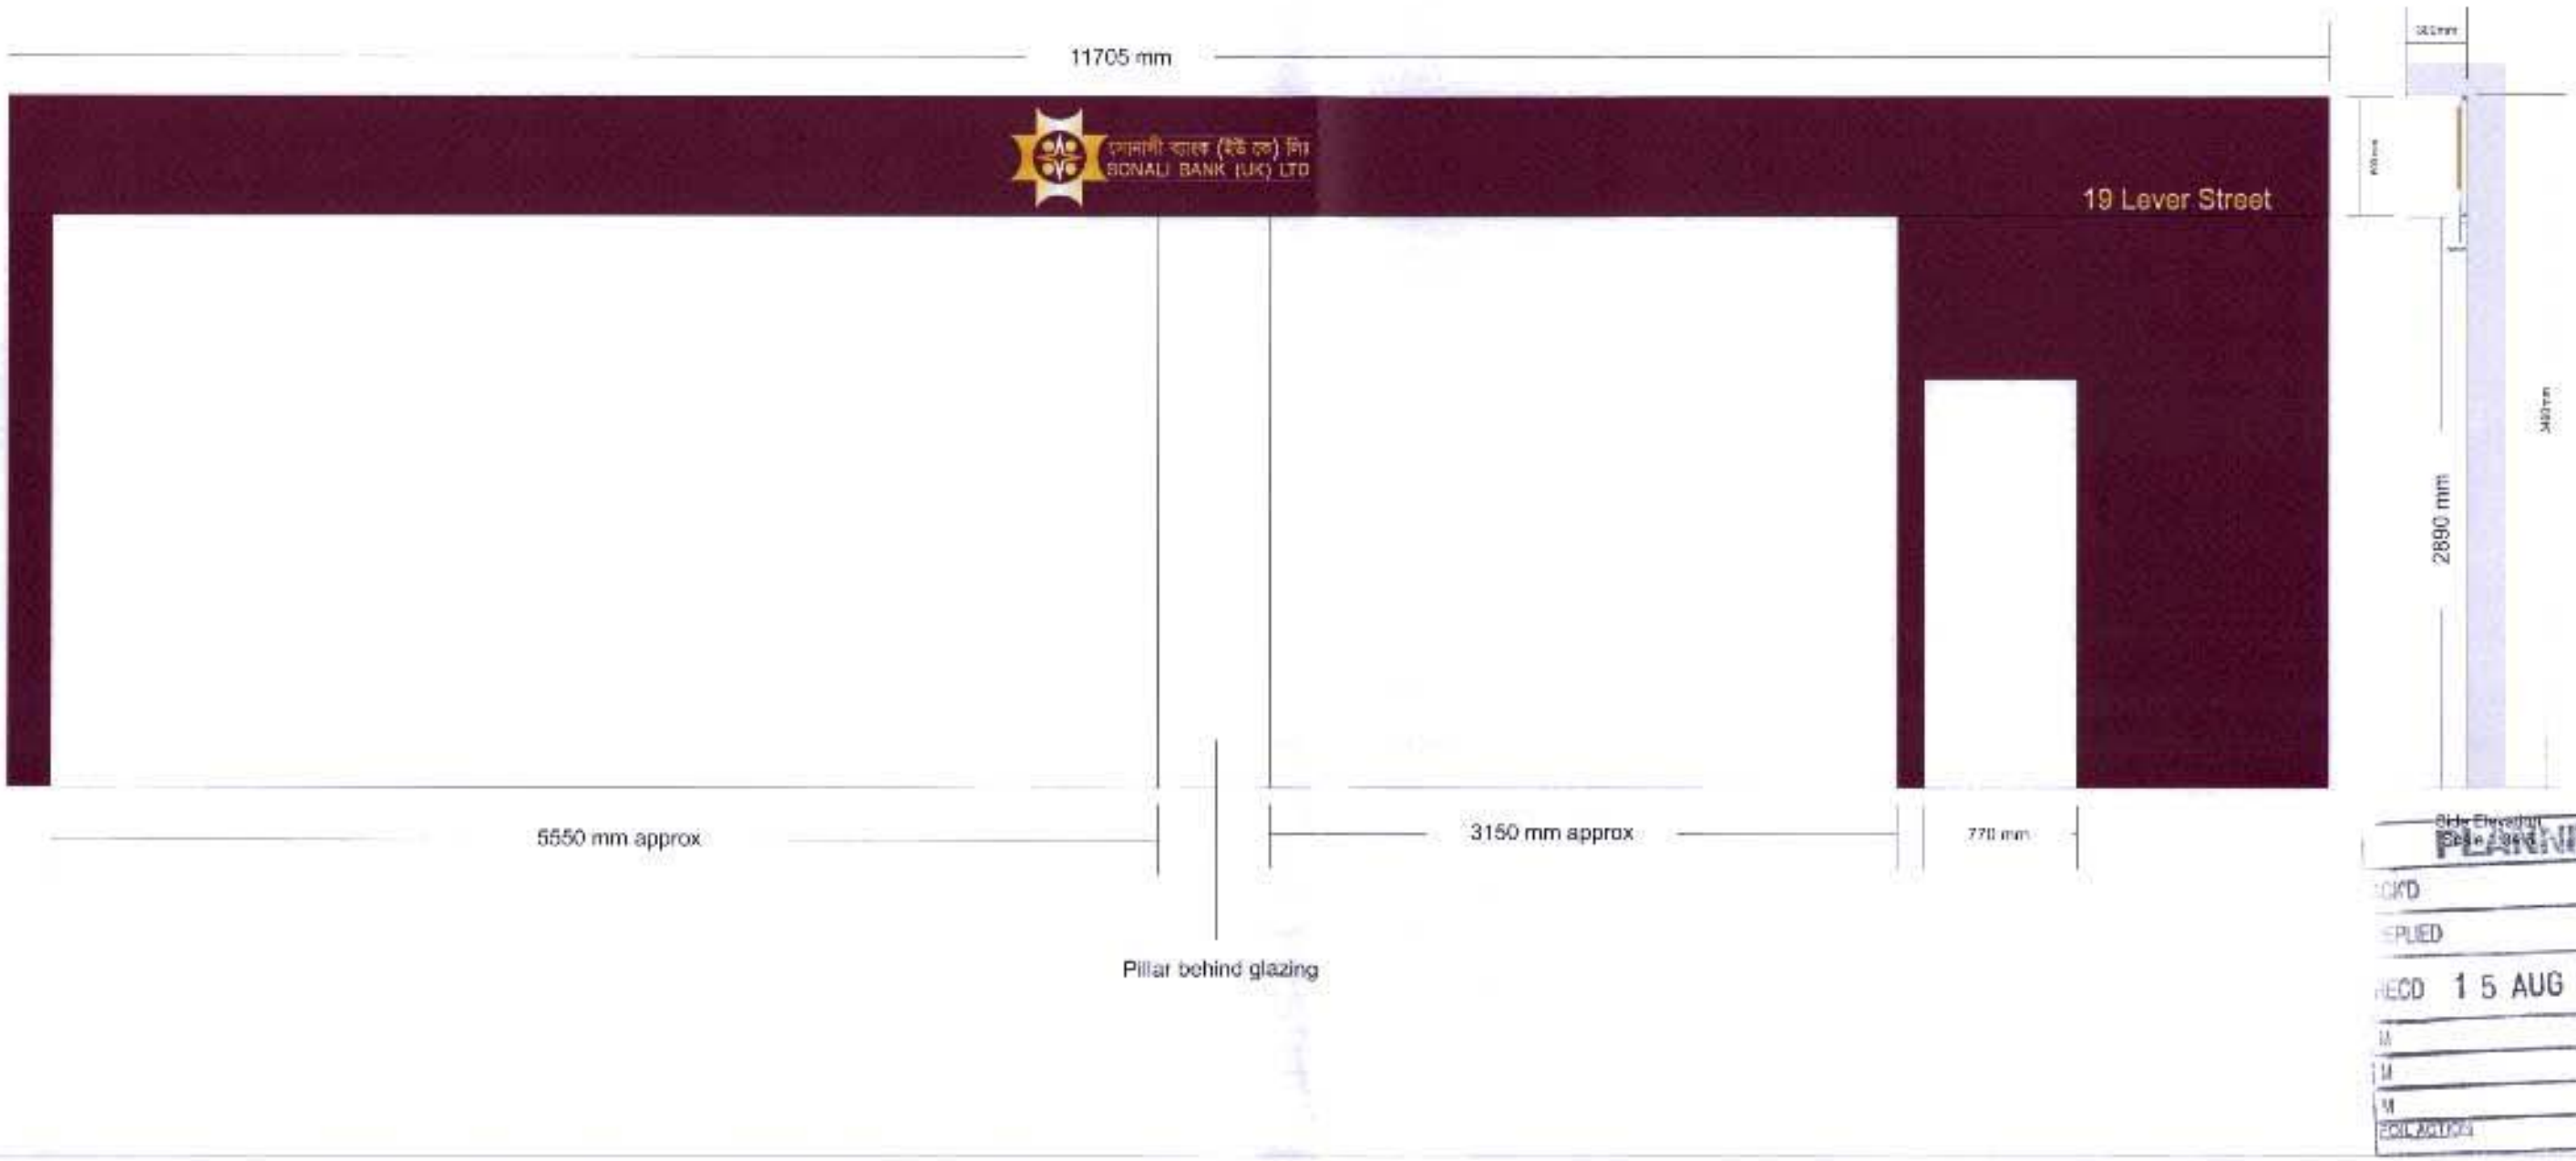

PLANNING
RECD 15 AUG 2008

JOHN ANTHONY SIGNS

TURNING IDEAS INTO REALITY

CLAYDONS LANE, RAYLEIGH, ESSEX SS6 7UU
TEL: 01268 777333 FAX: 01268 777193

SONALI BANK

SITE: 19 Lever Street, Manchester

DRAWN BY: AR **W/O No:**

DATE: 6.12.06 **SCALE:**

DWG No. A3/125850			Rev: 8
Revision	Description	Date	Revised by
1	Layout of text changed on 9600 panel	08/12/06	JAM
2	Changed to curved fascia, artwork changed	25.1.07	AR
3	Painted fascia, changed sign above door	29.1.07	AR
4	Changed sign above door	29.1.07	AR
5	Updated visual with new specifications	03/03/08	NRW
6	added new visual of main fascia	04/06/08	NRW
7	Changed details of main fascia	17/06/08	NRW
8	Deleted electronic exchange rate board	20/06/08	NRW





Existing site photo

- 4no silver anodised clip frames suspended by 1no pair of stainless steel cables with floor to ceiling fixings, inserts by others.
  Sizes: A4 clip frames 297mm x 210mm, cables to suit.
  Materials: A4 silver anodised clip frames rear fitted with 1no pair of cables in 1.5 stainless steel with silver anodised floor to ceiling fixings and 16no suitable fittings.

Sizes: Overall window in door 780mm x 1020mm, logo to suit. 1no reverse cut gold vinyl logo in 3M 7755 series mirror polished gold 431

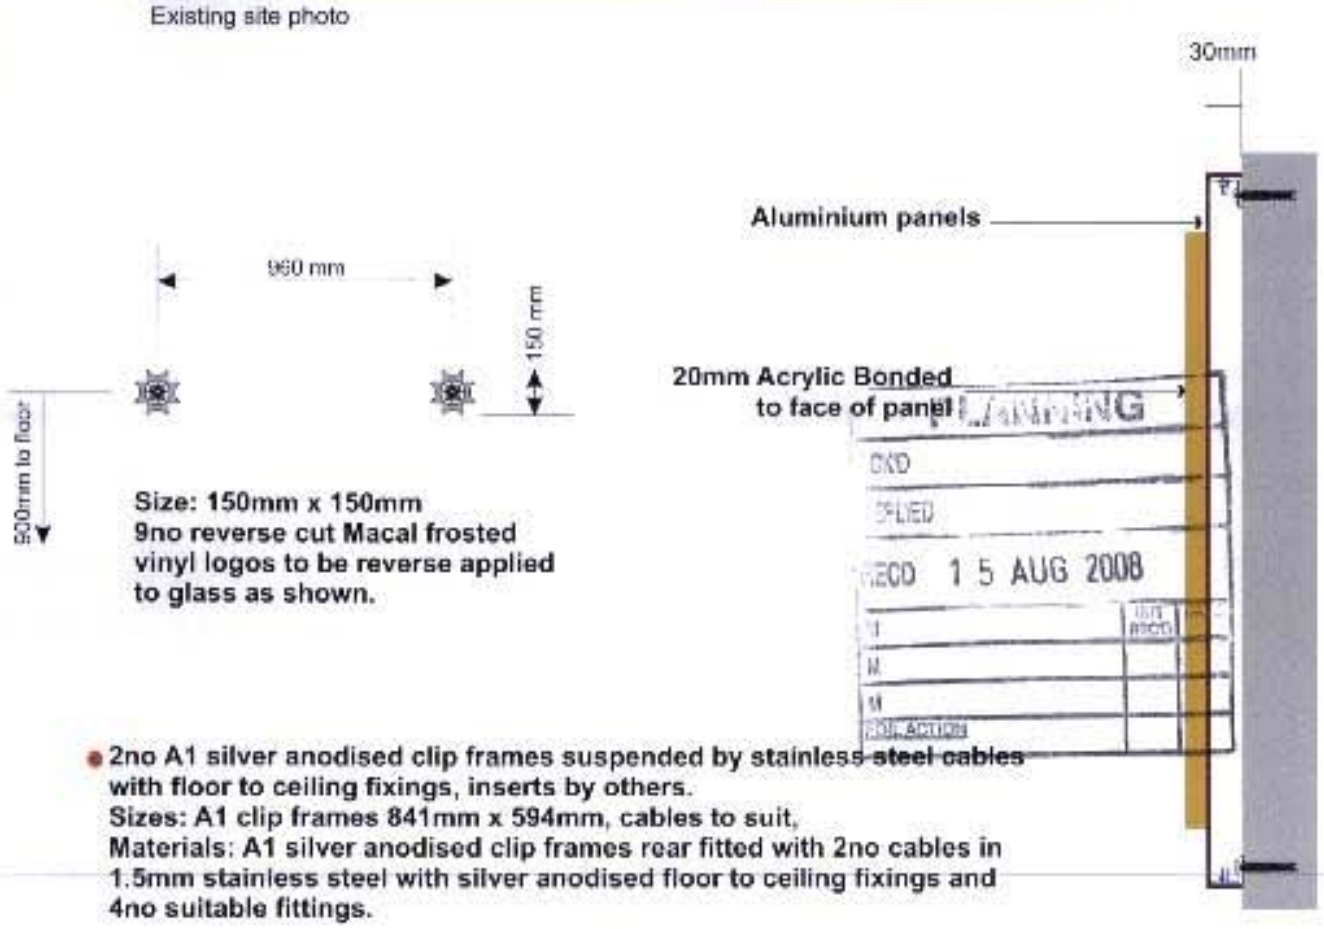

Size: 150mm x 150mm
9no reverse cut Macal frosted vinyl logos to be reverse applied to glass as shown.

Size: 11705mm x 600mm x 30mm, texts and logo to suit.
1no aluminium tray backing panels face applied with various 20mm deep acrylic texts and logo with vinyl to face.
Materials: Tray panels with face and folded top and bottom 30mm returns all in 2.5 aluminium complete with 25mm x 25mm x 5 aluminium angle fixing rails. Face of panel applied with various router cut 20mm deep acrylic with mirror polished gold vinyl texts and logo.
Colours: Panels stove enamelled burgundy Trimite R62652/S85/3. Vinyl 3M 7755 series mirror polished gold 431.



- 2no A1 silver anodised clip frames suspended by stainless steel cables with floor to ceiling fixings, inserts by others.
  Sizes: A1 clip frames 841mm x 594mm, cables to suit.
  Materials: A1 silver anodised clip frames rear fitted with 2no cables in 1.5mm stainless steel with silver anodised floor to ceiling fixings and 4no suitable fittings.

JOHN ANTHONY SIGNS
TURNING IDEAS INTO REALITY

CLAYDONS LANE, RAYLEIGH, ESSEX SS6 7UU
TEL: 01268 777351 FAX: 01268 777195