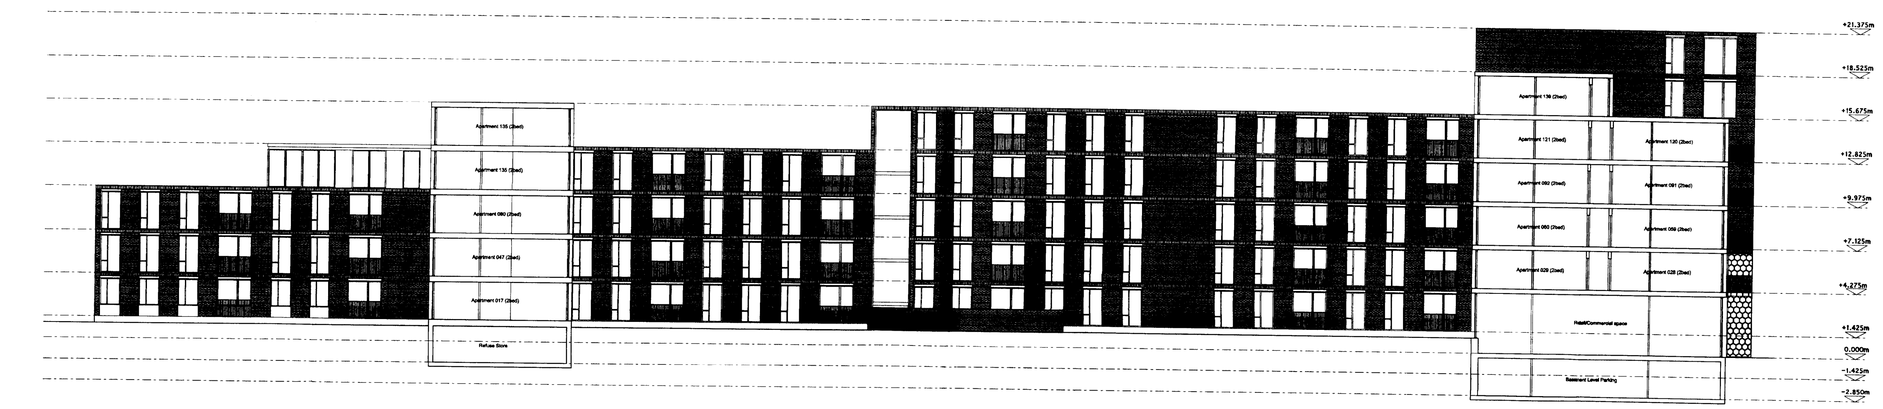

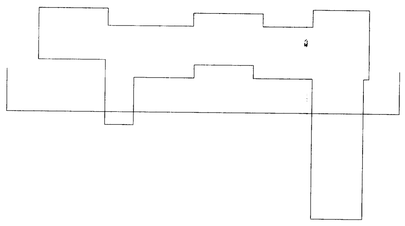

MOSS LANE EAST

SECTION

PLANNING

Scale	Drawn by	Date
1:200@A1	RRRB	JAN 07

Job number	Drawing number	Revision
0501	L(—)112	*

hodder associates

Architects and Designers
Hodder Rutland Street
Manchester
M1 2DD
T: 0161 231 5000
F: 0161 231 5000
E: mail@hodderassociates.com
W: www.hodderassociates.com