- Figured dimensions to be followed in preference to scale
- All dimensions shall be verified by the Contractor(s) on site prior to work commencing and relevant orders being placed.
- Any discrepancies to be brought to the attention of the Contract Administrator for instructions prior to proceeding.
- this drawing is the copyright of the Architect

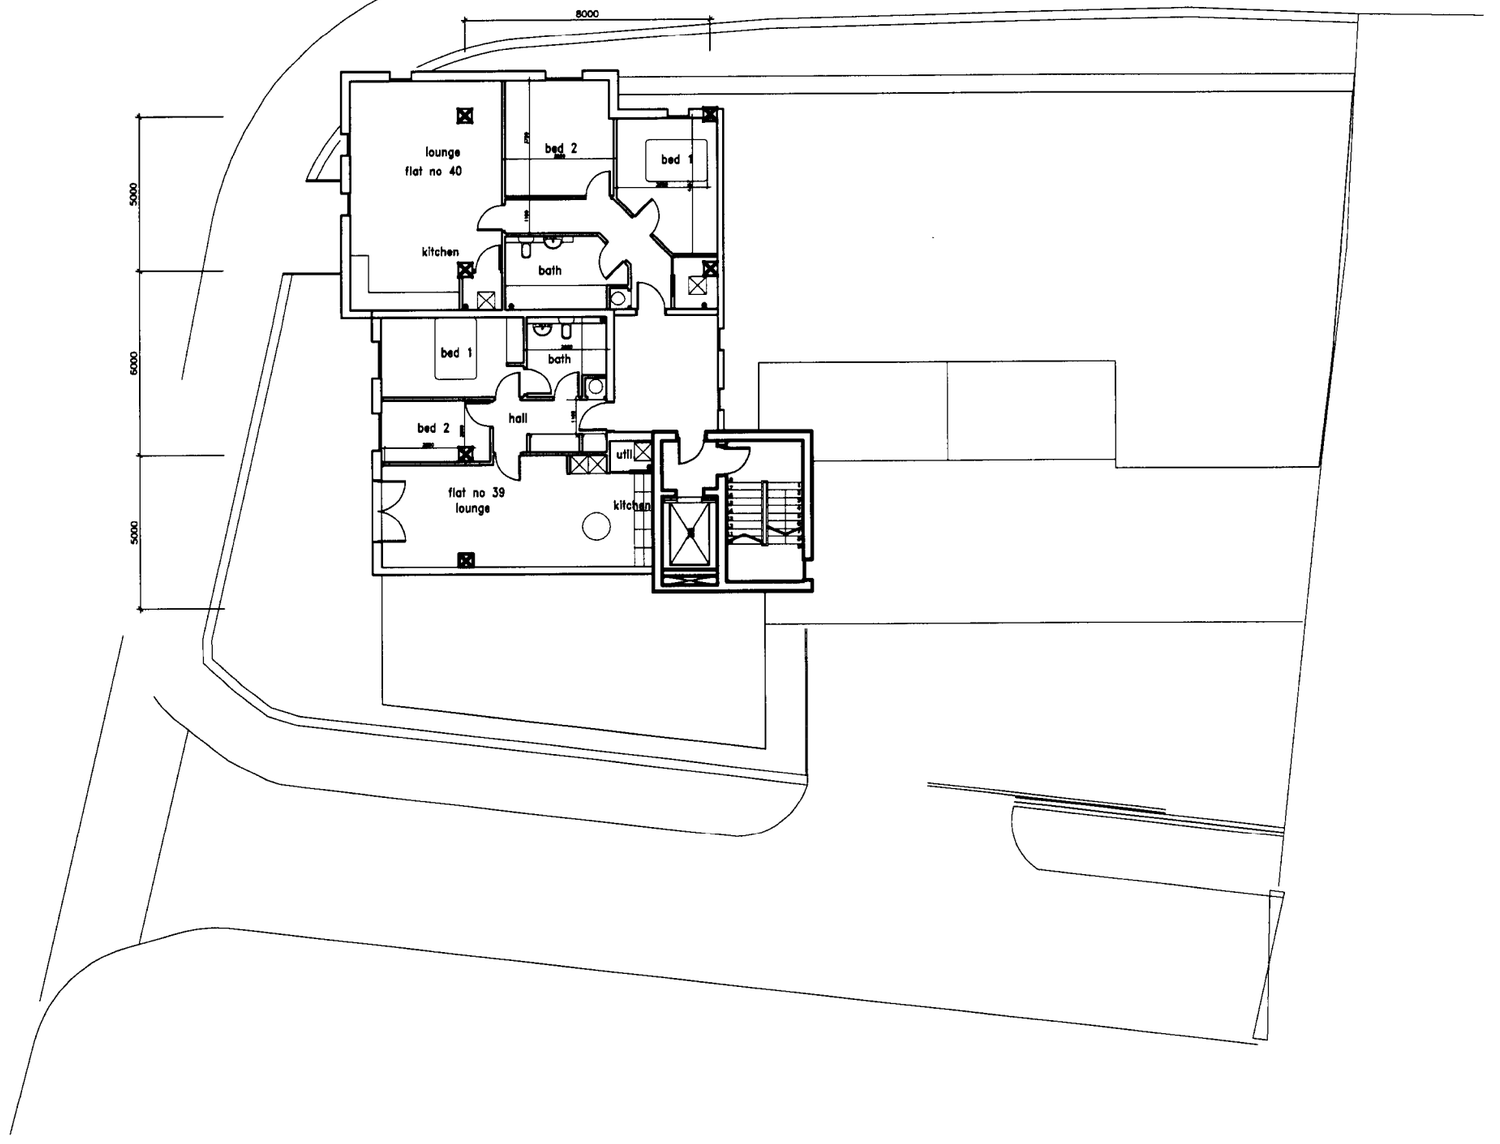


# SEVENTH FLOOR

| REV: | DATE: | DRAWN BY: | DETAILS: |
|---|---|---|---|
| - | dd/mm/yy | - | - |
| | | | FOIL ACTION |

SW **FOULKES** ARCHITECTS

PROJECT:
BOUNDARY LANE
RESIDENTIAL DEVELOPMENT

DRAWING:
SEVENTH FLOOR PLAN

| DATE: | DRAWN BY: | CHECKED BY: |
|---|---|---|
| AUG 07 | CAJ | |
| SCALE: | DRAWING NO: | REV: |
| 1:200 A3 | 611.08-P11 | - |


Withington House
160-164 Wellington Road
Withington
Manchester
United Kingdom
M20 3FU

T: +44 (0)161 434 4192
F: +44 (0)161 445 9820
info@swfoulkesarchitects.com
www.swfoulkesarchitects.com