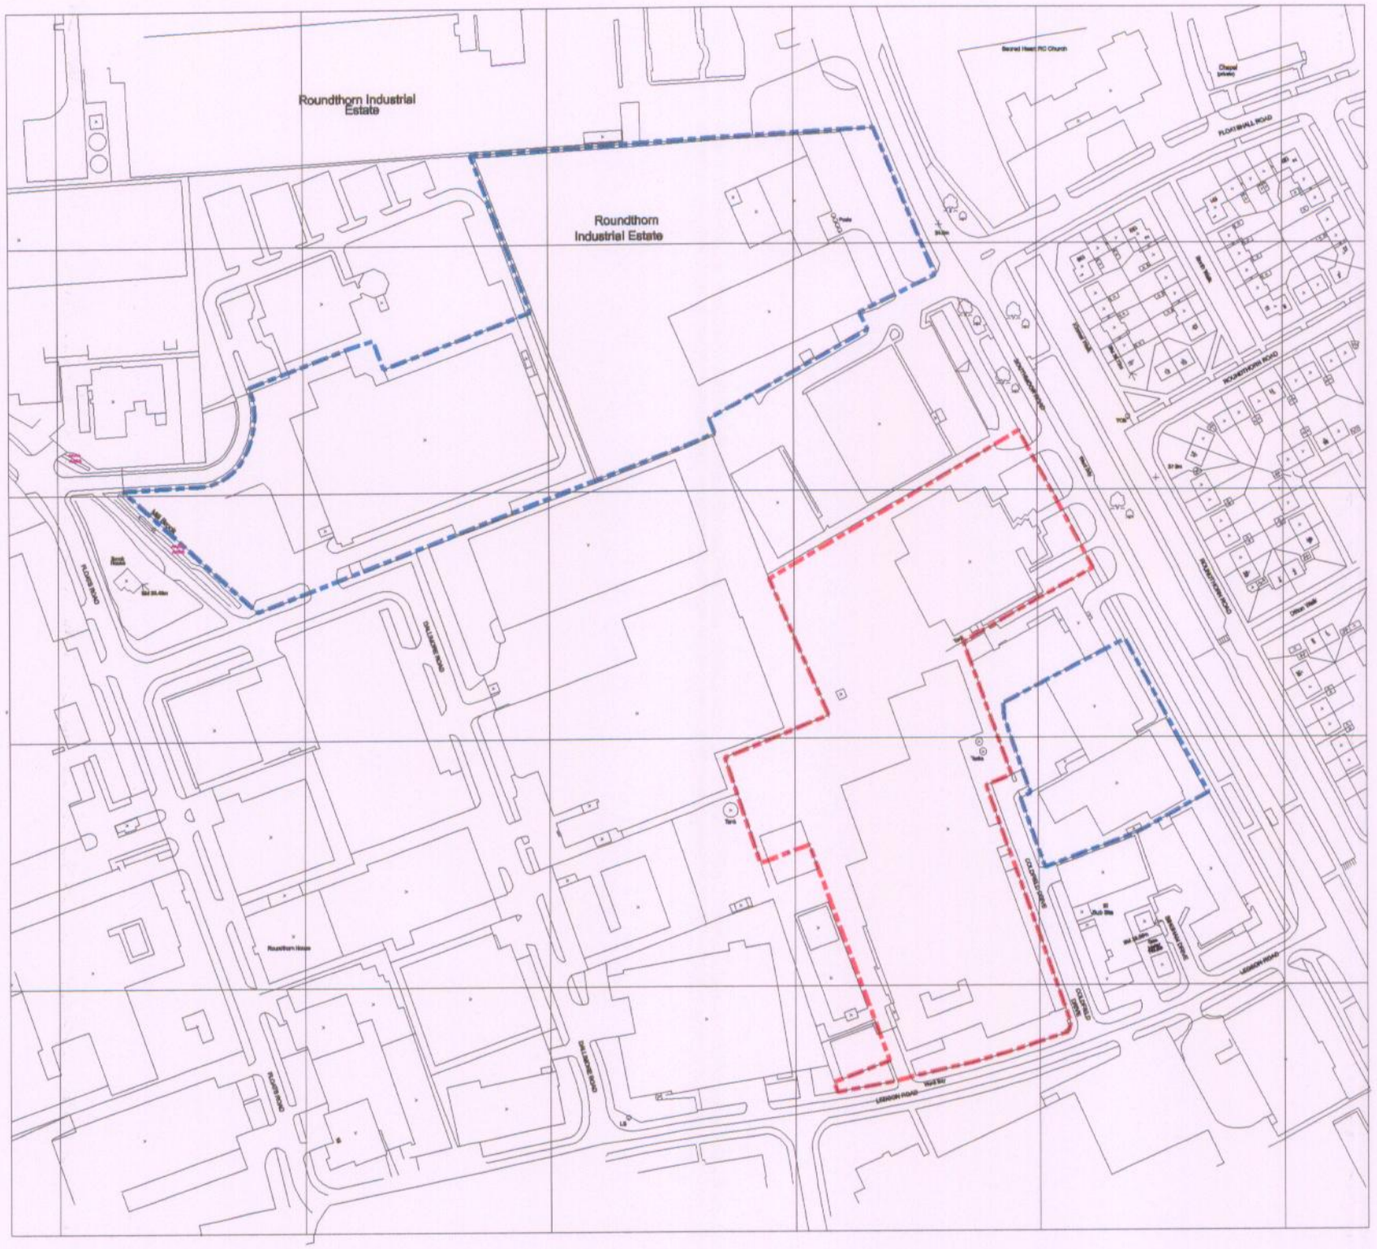


Application Site

Other sites owned by Applicant

Project		PLANNING ISSUE		
Rev	Description	By	Chk	Date

All dimensions to be as noted do be checked on site prior to manufacture). Do not scale of this drawing. Report any discrepancies to the Architect CA immediately.

PLANNING
ACK'D
REPLIED
RECD - 6 JUN 2008

	INIT	DATE
M	RECD	
M		
M		
FOR ACTION M		

Project
R - 28 Manplas
Roundthorn Industrial Estate
Wythenshawe
for Bluemantle Ltd

Title
Site Edge Red

Drawn: RVH	Checked:	Approved:
Scale: 1:2500 @ A3	Date: May 08	Project No: 08 -10
Drawing No: L(--)001		Revision:

A: 1 Marble Court 62 Tib St Northern Qtr Manchester M4 1LG | T: 01618 369835 F: 01618 369839 E: mail@gastudio.co.uk

architects and designers GA Studio