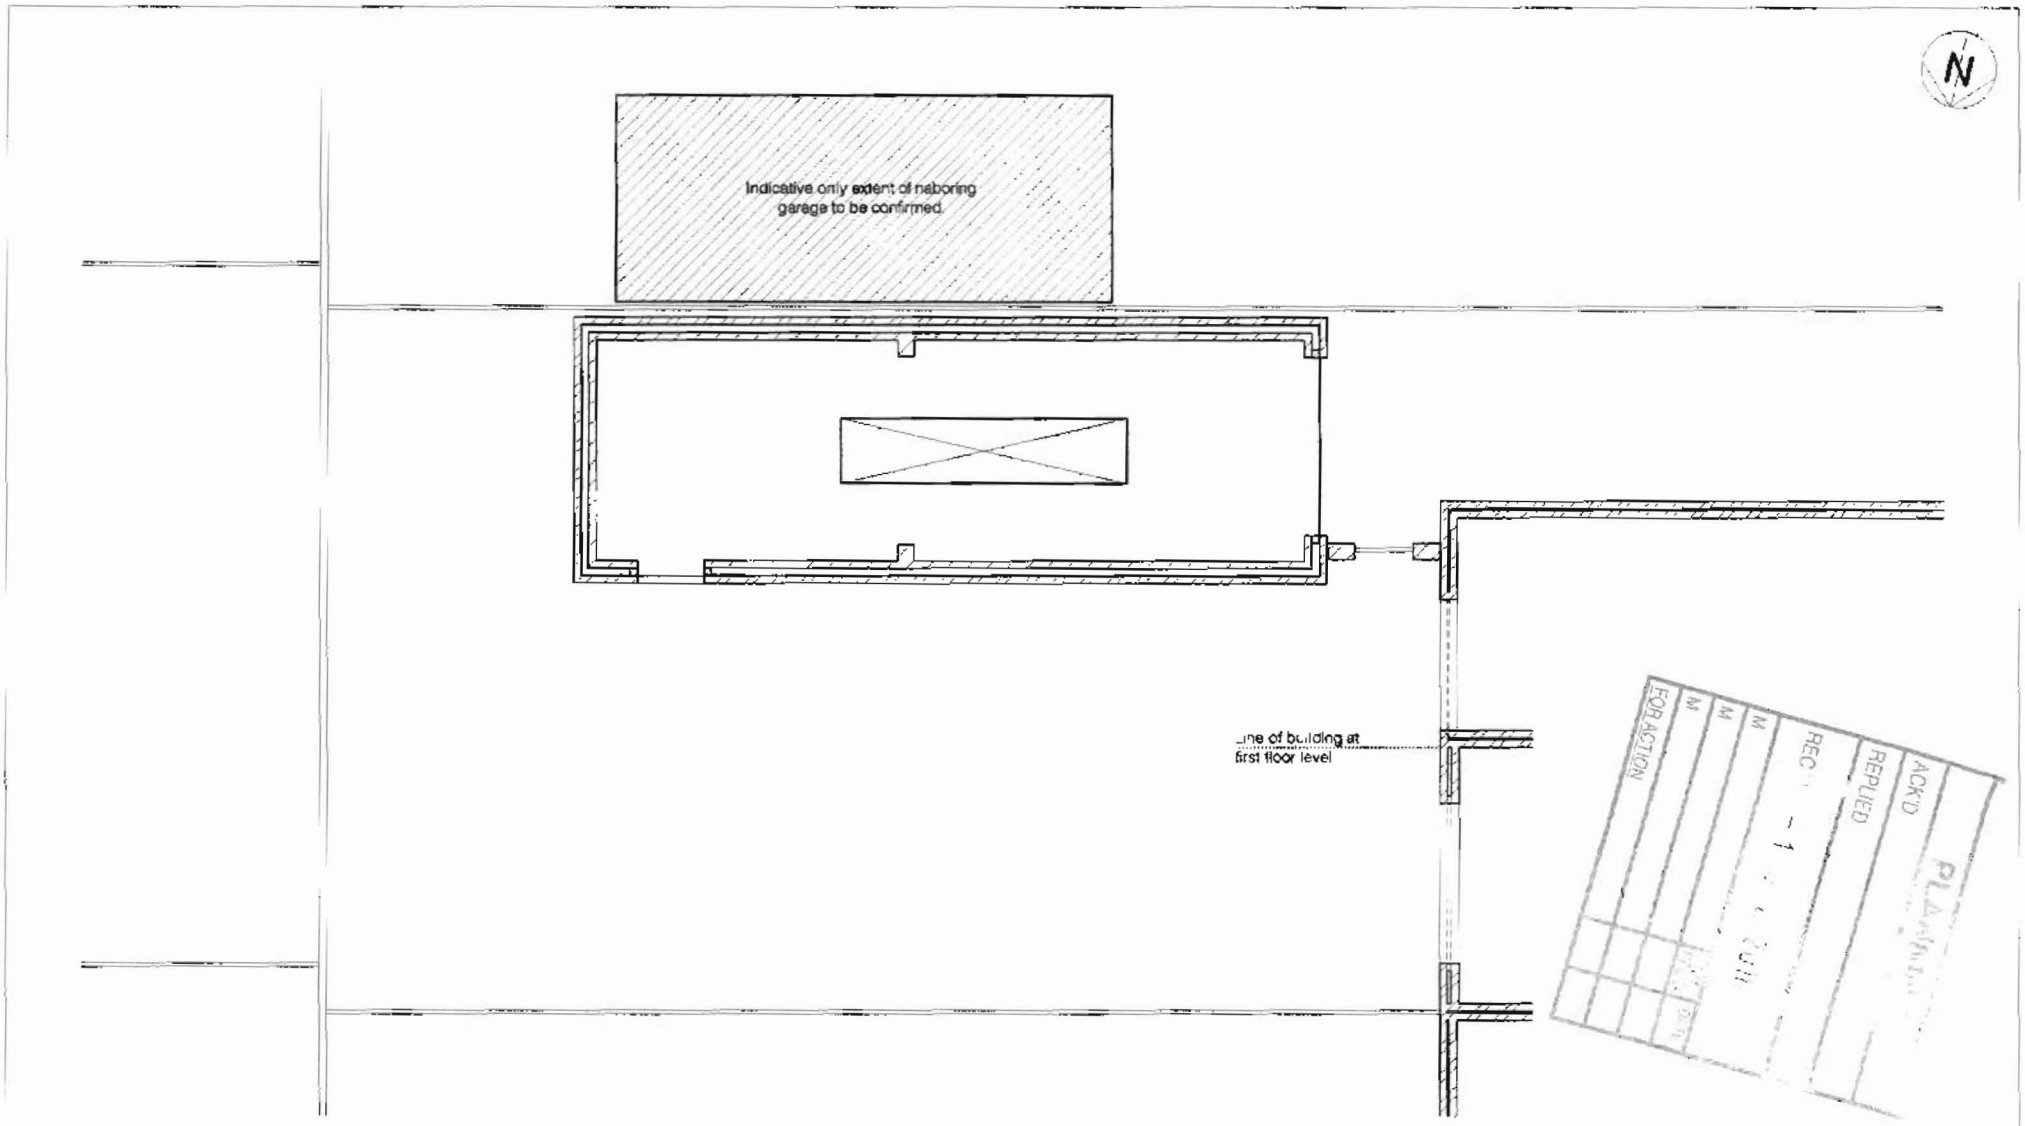


Notes:

1. Notes to be added
2. .....
3. .....

Project: 14 Didsbury Park				Job No: 100-01
Title: Proposed Garden Plan				Drawing No: 06
Scale: 1:100 @ A4	Date: 02.10	Drawn: TP	Checked: BP	Rev: -