Tesco Stores Limited
Altrincham Road
Baguley

dpp

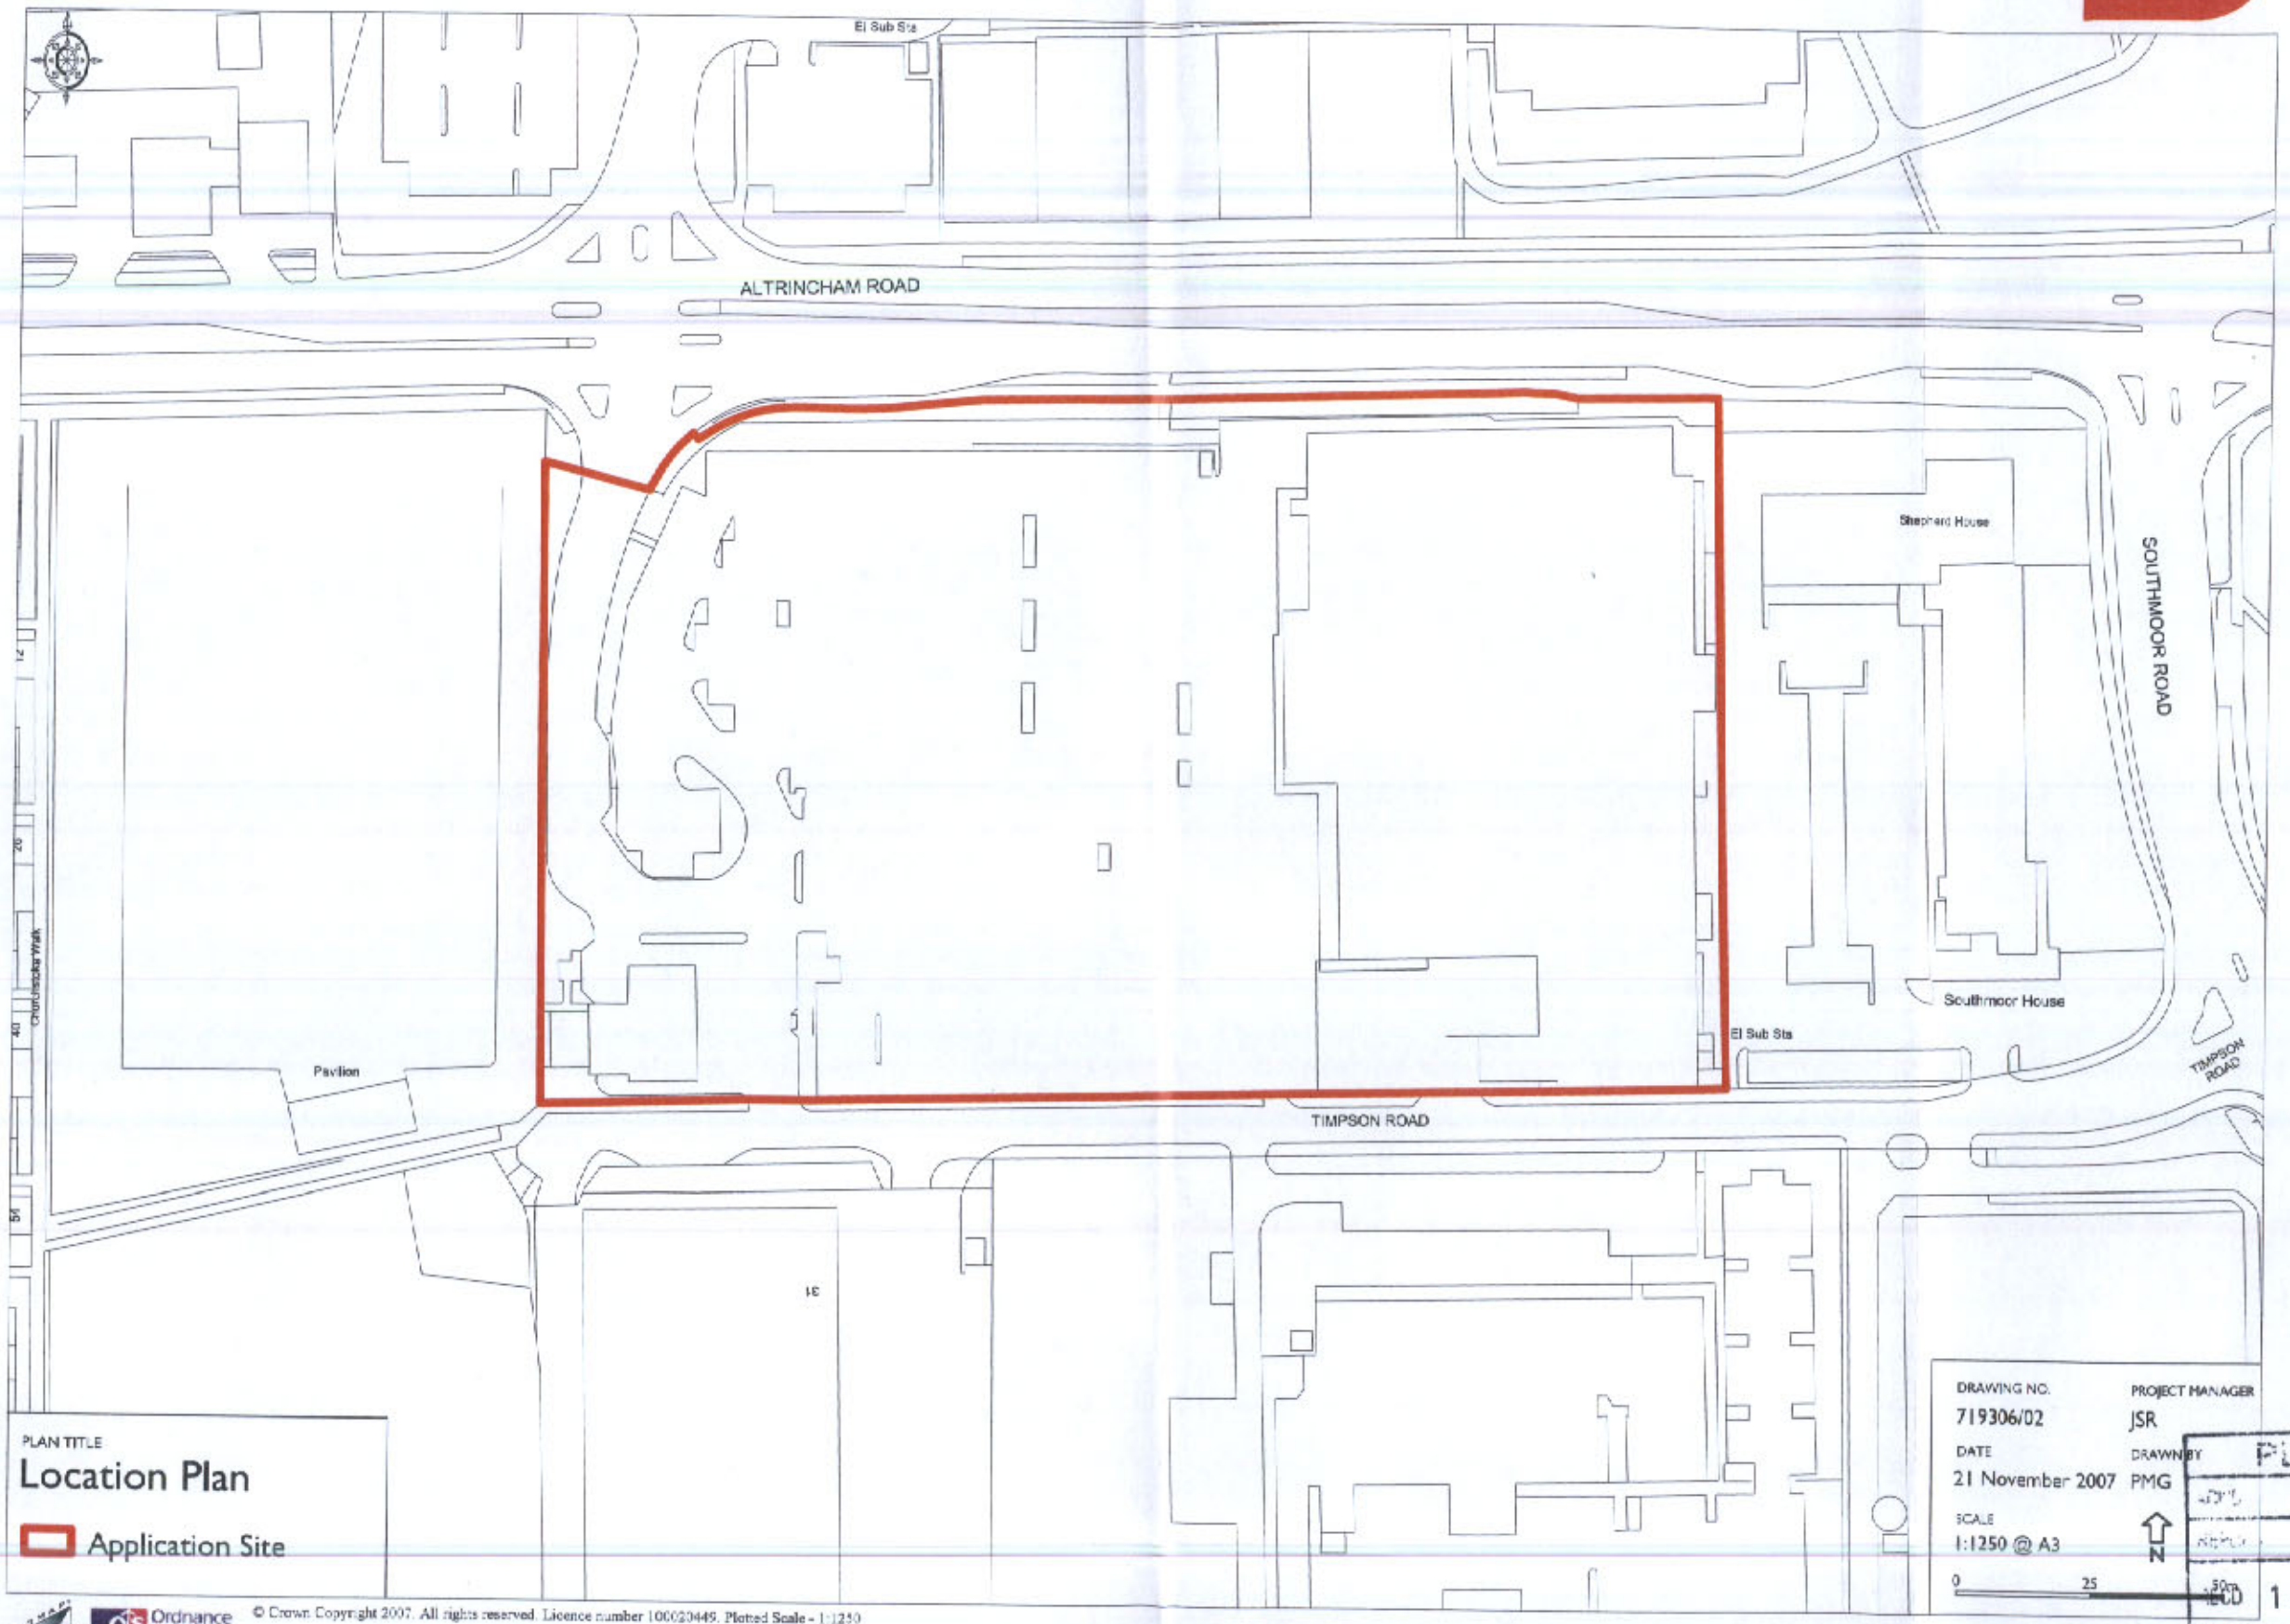


PLAN TITLE
**Location Plan**

Application Site

| | |
|---|---|
| DRAWING NO. 719306/02 | PROJECT MANAGER JSR |
| DATE 21 November 2007 | DRAWN BY PMG |
| SCALE 1:1250 @ A3 | N |

0 25 50m

© Crown Copyright 2007. All rights reserved. Licence number 100020449. Plotted Scale - 1:1250

PLANNING
REC'D 14 DEC 2007
INIT | REC'D | DATE