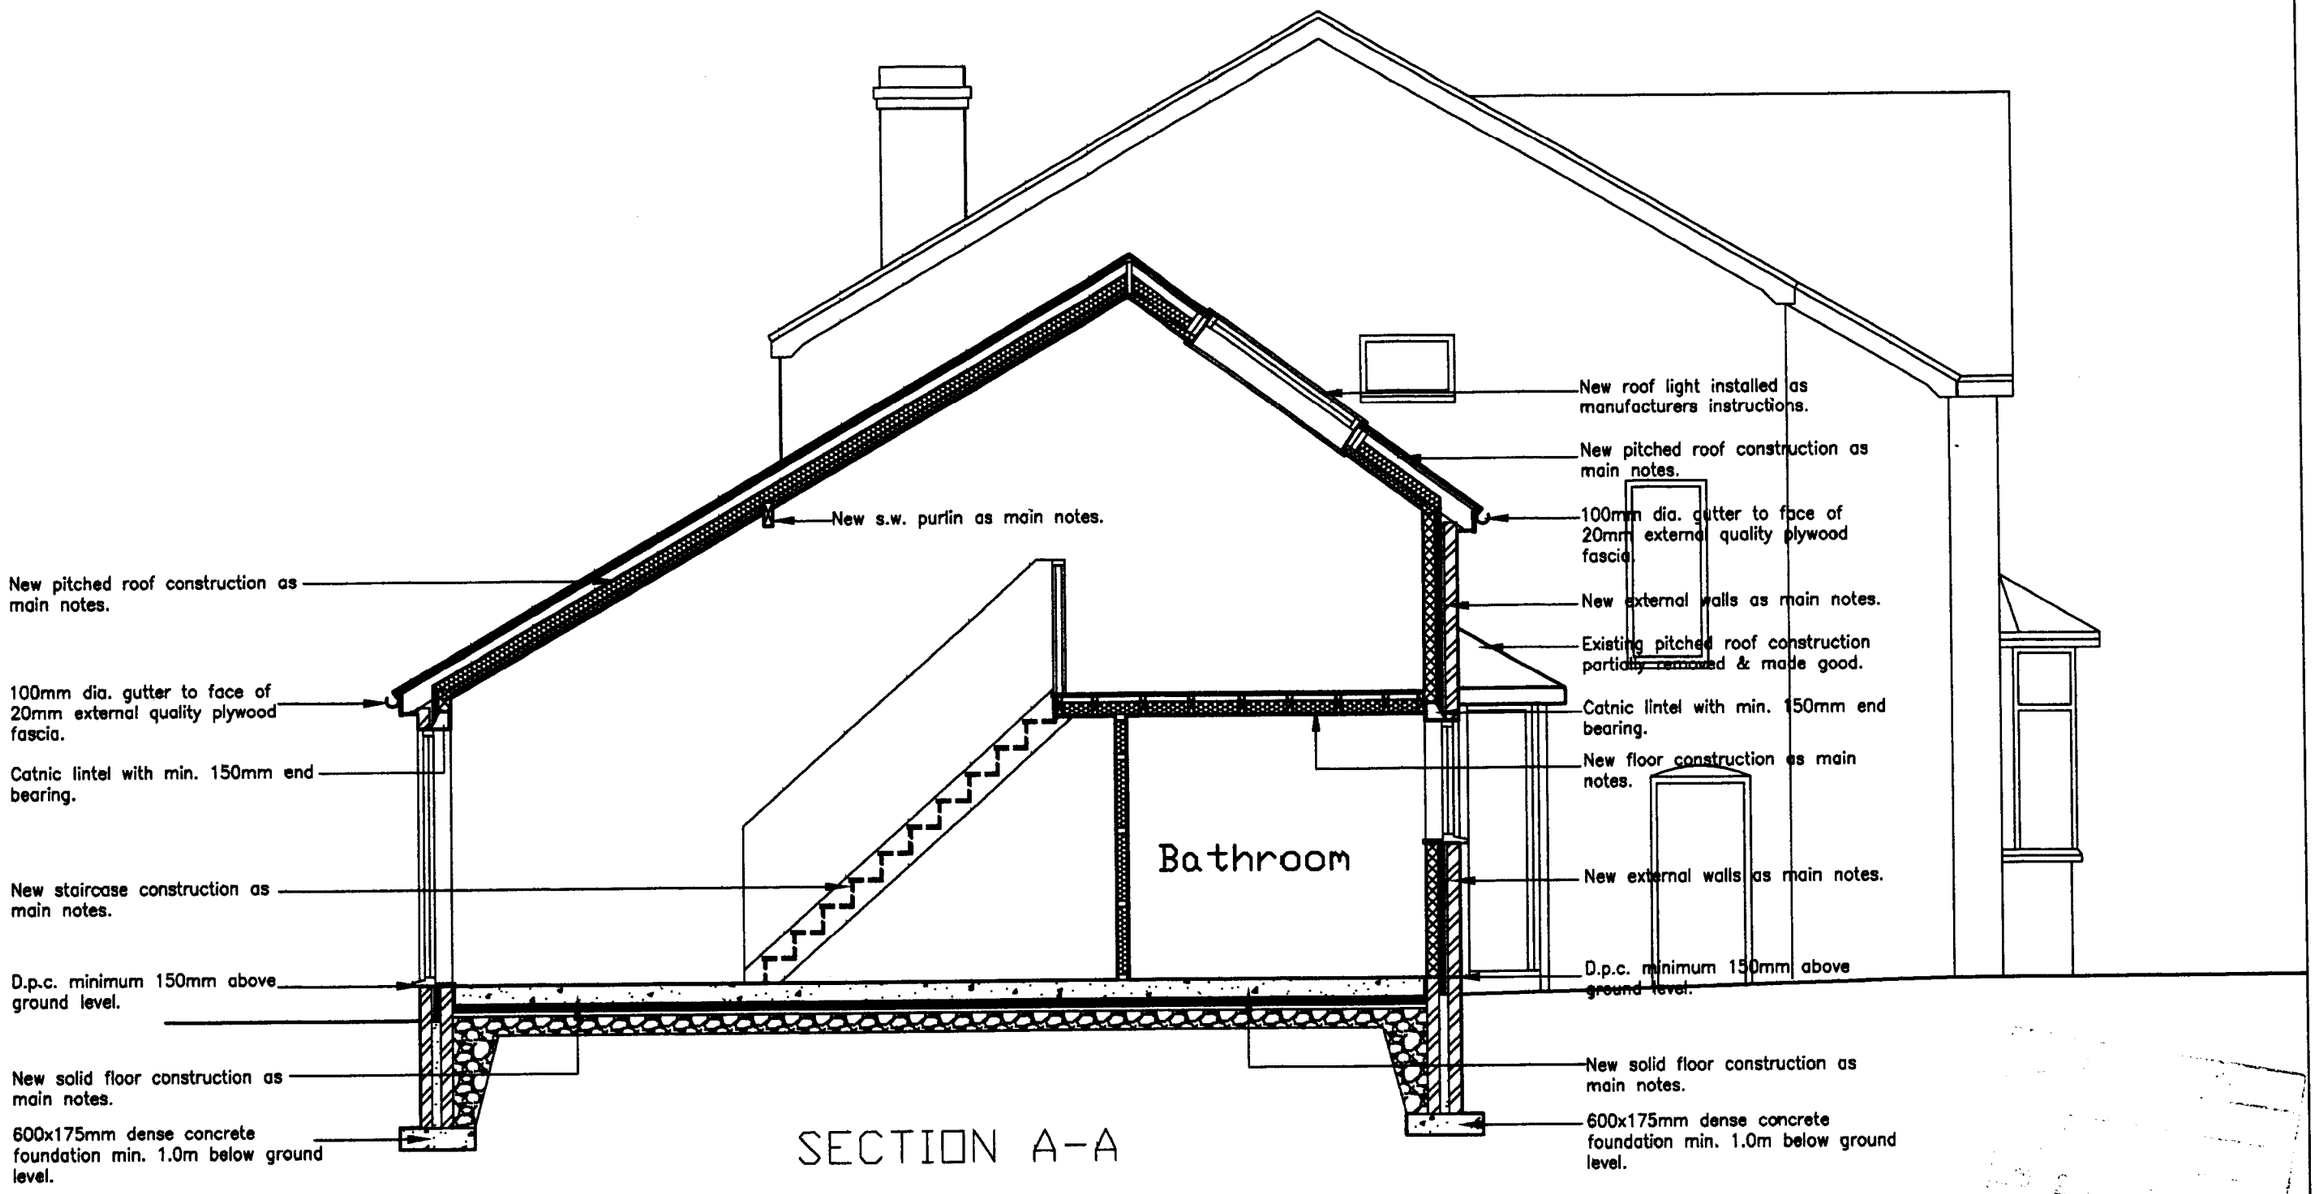

SECTION A-A

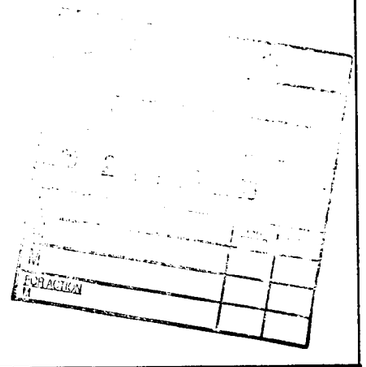

	Project: 6 CUNNINGHAM DRIVE MOSS NOOK MANCHESTER	Drawing PROPOSED SECTION	
	Customer:	Scale: 1:100	Drawing No.: 11-05
		Date: December 2007	Drawn by: