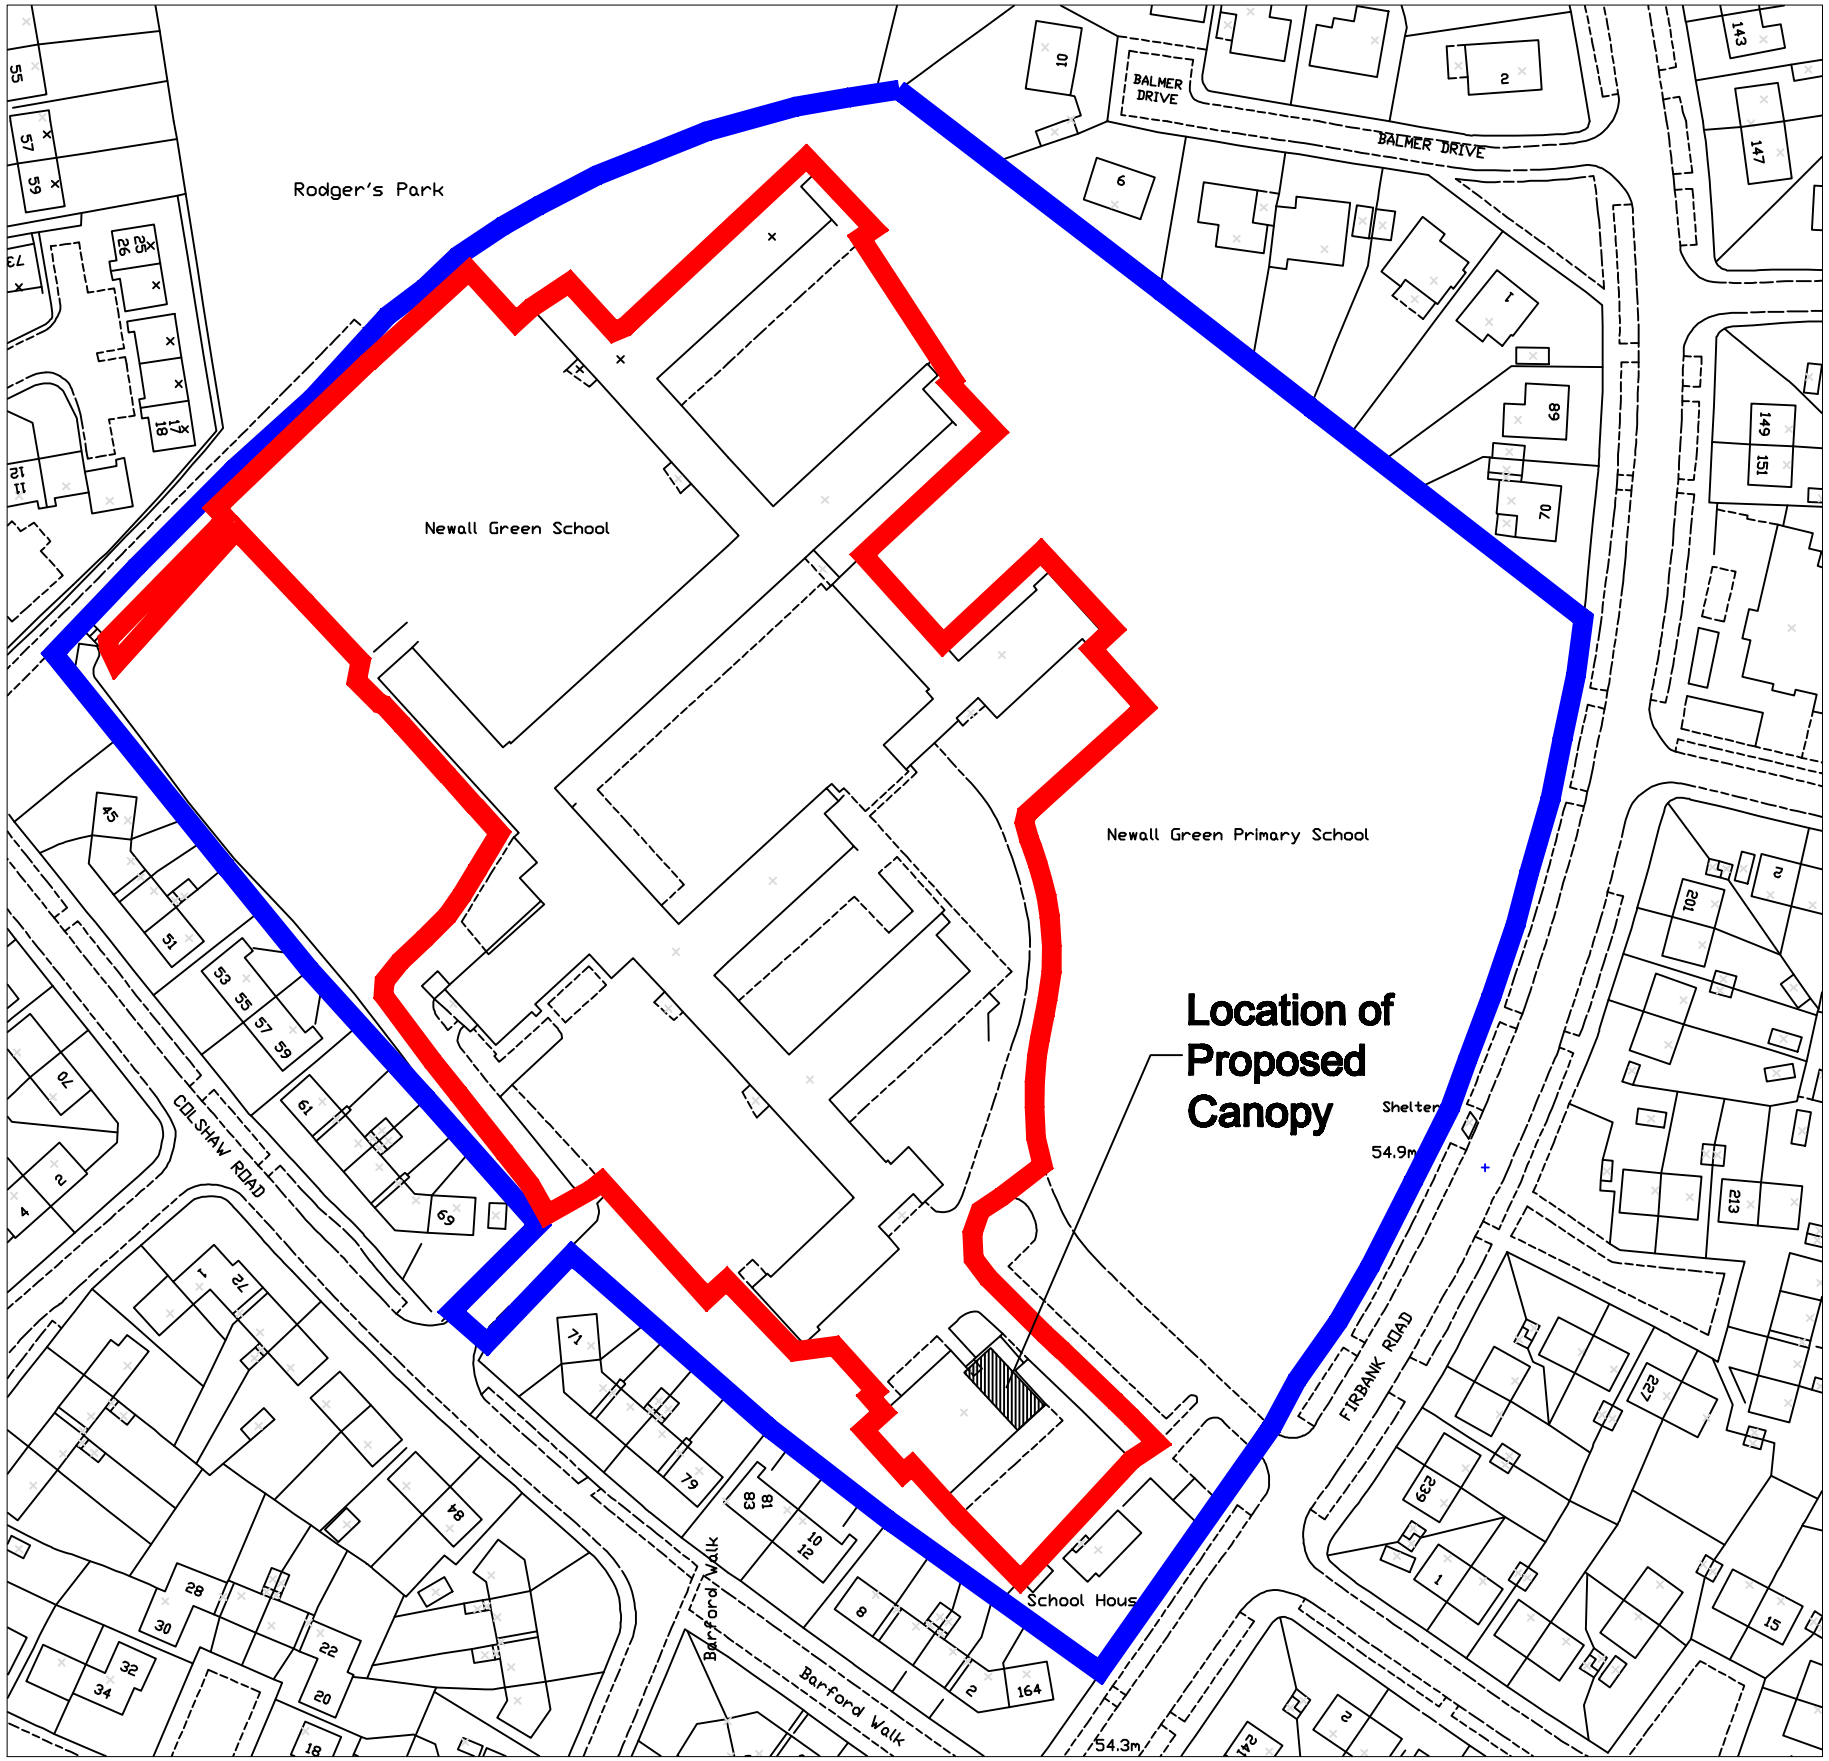

Newall Green Primary School

Firbank Road
Wythenshawe
Manchester
M23 2YH

Scale 1:1250 @ A3

Based upon the Ordnance Survey mapping with the permission of the Controller of Her Majesty's Stationery Office (c) Crown copyright. Unauthorised reproduction infringes Crown copyright and may lead to prosecution or civil proceedings.

Manchester City Council No. LA076236

Rev	Description	Date	By	Checked

MINSTRAL
DEVELOPMENTS LTD

CHARTERED BUILDING SURVEYORS
&
ACCESS CONSULTANTS

16 The Bryeway
West Derby
Liverpool
L12 3HJ

Tel: 0151 228 8888
Fax: 0151 228 8889

This drawing is copyright. DO NOT SCALE from this drawing.
The contractor and any subcontractor shall verify ALL dimensions on site prior to making shop drawings or commencing manufacture.

JOB TITLE: Newall Green Primary School

DRAWING TITLE: OS Site Plan

COMPUTER FILE	DATE	SCALE	DRAWN	CHECKED
EDUCATION	OCT 09	1:1250	MJ	MJ

JOB NUMBER	DRAWING NO.	REVISION
ED 36524	103	-