
NOTES


- All dimensions and levels are to be checked on site.
- Any discrepancies are to be reported to the architect before any work commences.
- This drawing shall not be scaled to ascertain an dimensions. Work to figured dims only.
- This drawing shall not be reproduced without express written permission from AEW.
- Title overlay drawings and ownership boundaries are produced using all reasonable endeavours. AEW cannot be responsible for the accuracy or scale discrepancy of base plans supplied to them.

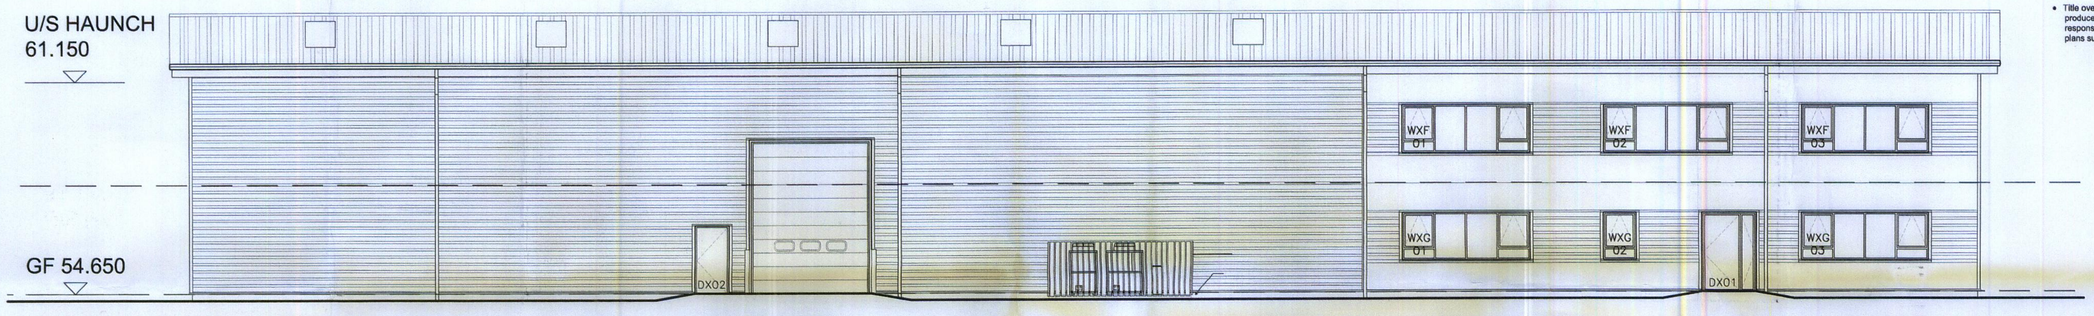

West Facing Elevation



East Facing Elevation

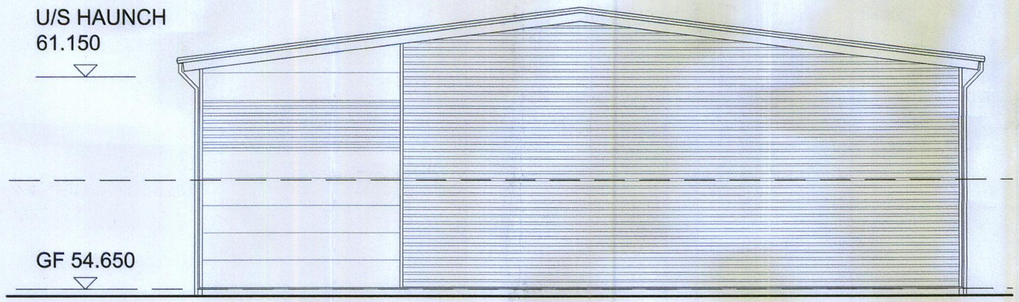

North Facing Elevation



South Facing Elevation

PLANNING
ACK'D
REPLIED
RECD 24 JUN 2010

rev	date	drawn	checked
C	19.02.10	MDB	AS
Fire exit to East elevation position amended and window pattern modified			
B	13.10.09	MDB	AS
Internal floor area of office increased. Changes made to windows sizes and positions to reflect this			
A	16.06.09	MDB	AL
Planning Submission			
/	27.05.09	MDB	AS
Draft Planning submission to client			

drawing stage: **Planning**

drawing status: **For Approval**

client: Quorum Investments Ltd

project: Quattro Park Unit 1
Redgate Lane
Manchester

drawing title: **Proposed Elevations**

date: 26.05.09 drawn: MDB
scale: 1/100 @ A1 checked: AS

Job No: **B3098** DWG No: **P106** Rev: **C**

AEW ARCHITECTS AND DESIGNERS LTD
CEL JACKSON BUILDING, 87 JARY STREET, SALFORD, MANCHESTER M3 2DF T 0161 214 4370 F 0161 214 4371