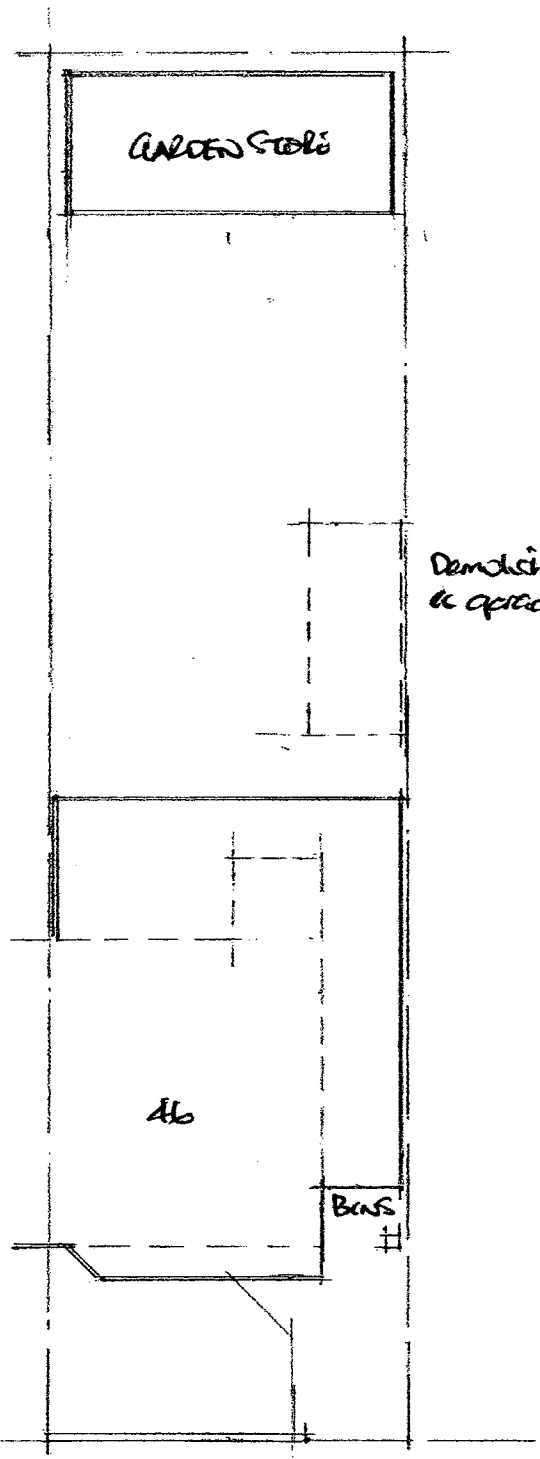

PLANNING AND
BUILDING CONTROL
05 OCT 2011

SITE PLAN AS PROPOSED

46 WYVERN ROAD
CHORLTON M21 0ZN

Scale 1:200