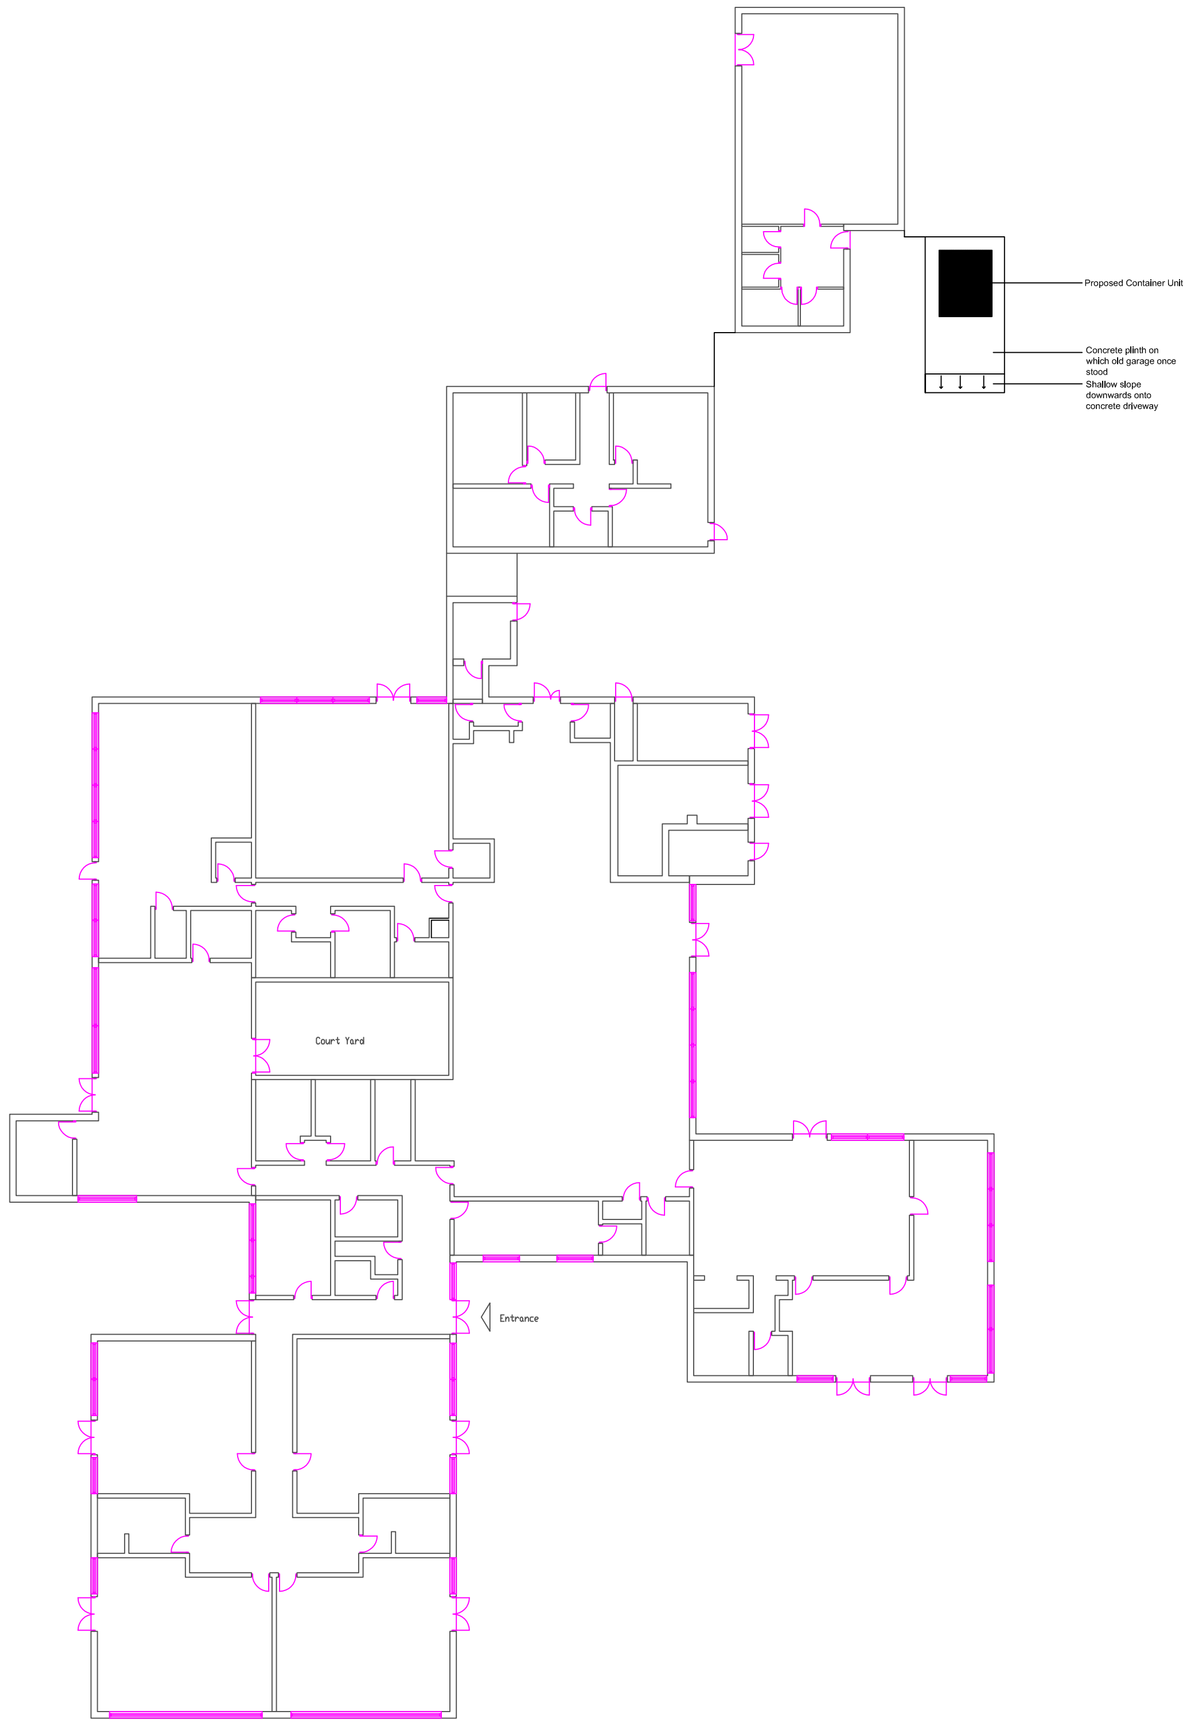

Legend:

Rev	Description	By	Date

Capital Programme Division
Corporate Technical Services
4th floor , Heron House
47 Lloyd St, Manchester
M2 5LE
Tel: 0161 219 6500
FAX: 0161 219 6501

JOB TITLE	DRAWING TITLE
Richmond Park School KS3 PRU	School Floor Plan As Proposed
JOB NO.	DRAWING NO.
ED 40570	03

DATE	SCALE	DRAWN	REVISION
10/08/12	1:200 @ A1	ALD	

MANCHESTER CITY COUNCIL