archer architects
Copyright Archer Architects. All dimensions to be verified on site.



IMAGE 1



IMAGE 2

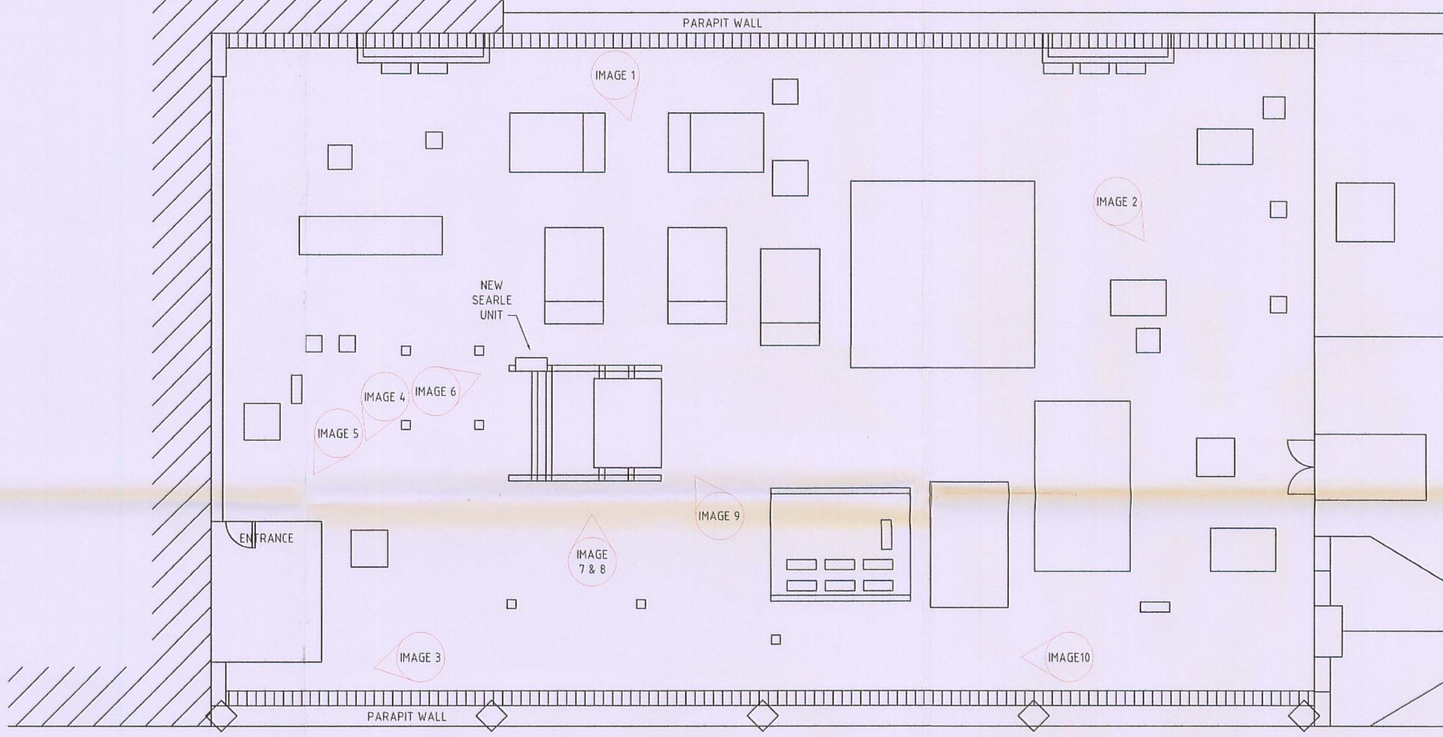




IMAGE 3



IMAGE 5

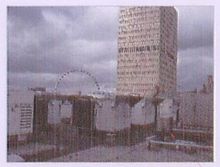


IMAGE 6

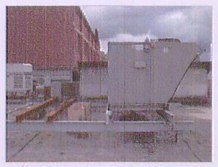


IMAGE 8



IMAGE 9



IMAGE 10



IMAGE 4

NEW SEARLE UNIT



IMAGE 7

PLANNING
ACK'D
REPLIED
RECD - 7 APR 2008
M | AMD RECD | DATE
M
M
VALIDATION

FOR APPROVAL

Revision: | By | Approved

archer architects
Office 7, Gateway 1000
Arlington Business Park
Whittle Way
Stevenage
Hertfordshire
SG1 2FF
t: 01438 749400
f: 01438 749591
e: arc@archer.uk.com
www.archerarchitects.co.uk

Client:
TESCO Metro

Project:
58 - 66 Market Street
Manchester

Drawing Title:
Roof plan

Scale:	Date:	Drawn:	Checked:
1 : 100 @ A1	03.04.08	PF	

Project No:	Drawing No:	Revision:
3140	P203	