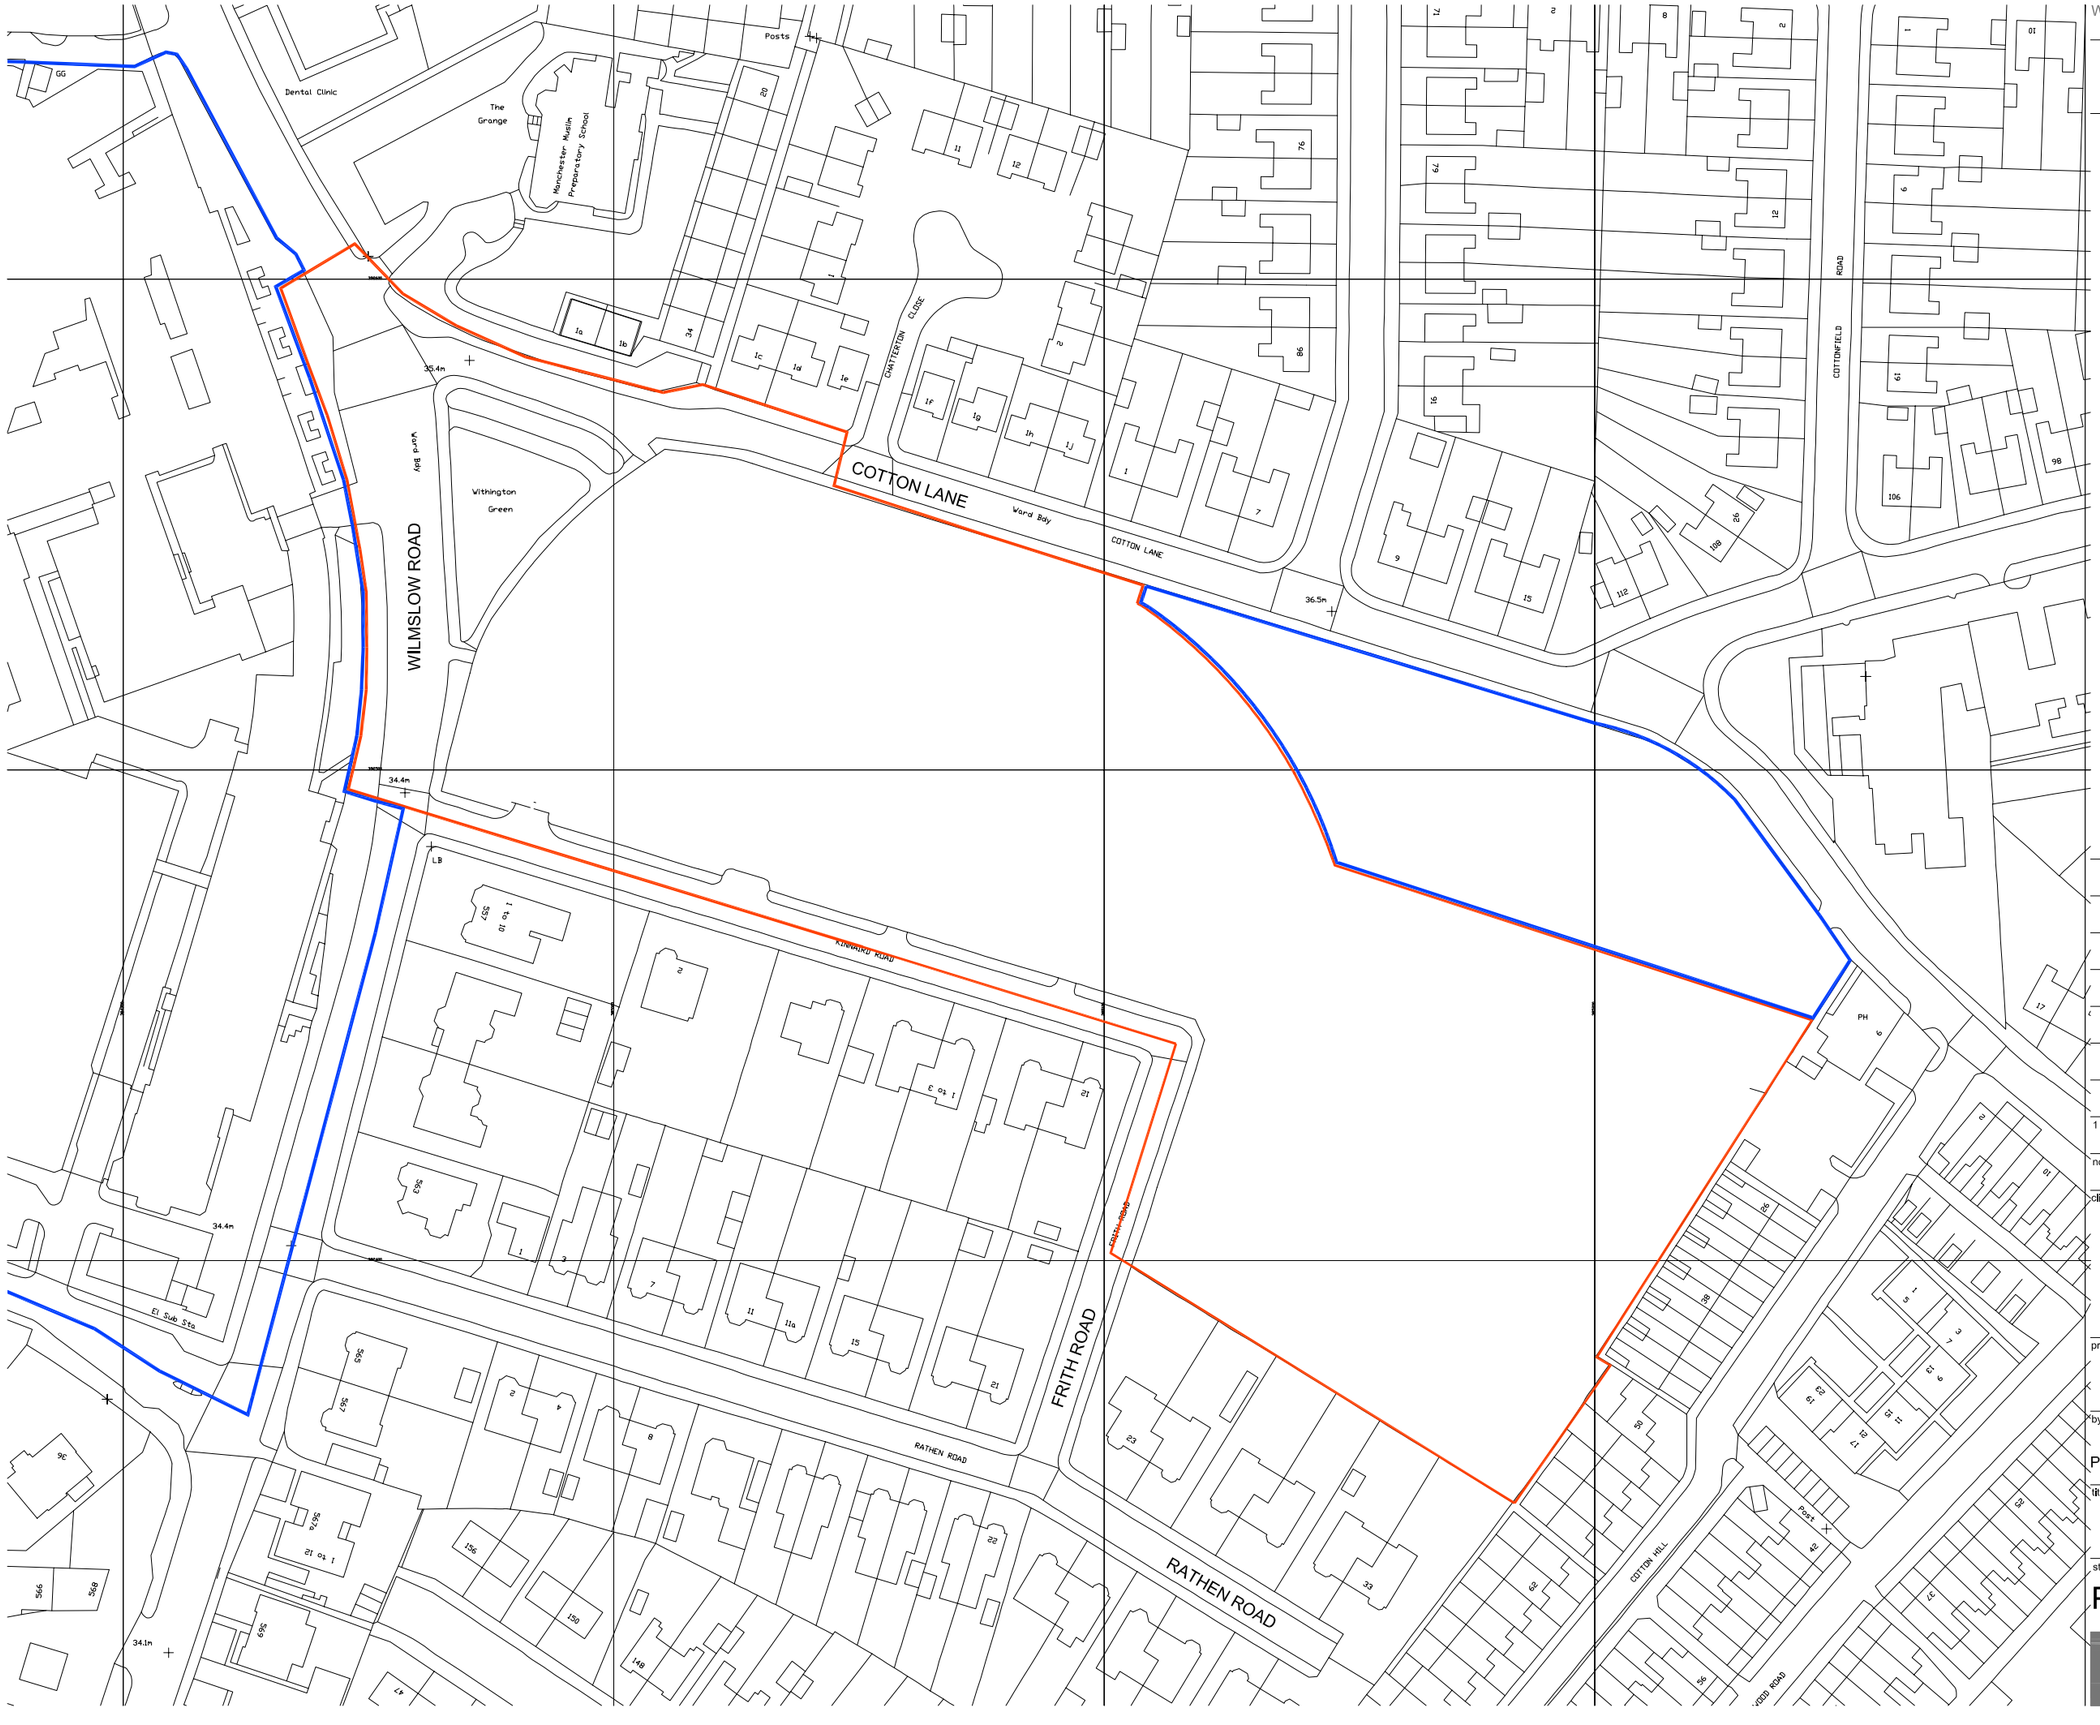


OTHER LAND IN THE APPLICANTS OWNERSHIP

APPLICATION SITE

Wilson Mason and Partners

Upland House
Spring Lane
Samlesbury
Preston
PR5 0UX

T 01772 877455
F 01772 877456
E preston@wilsonmason.co.uk
www.wilsonmason.co.uk

This drawing is to be read in conjunction with all relevant consultants' and specialists' drawings. The Architect is to be notified of any discrepancies before proceeding. Do not scale from this drawing. All dimensions are to be checked on site. This drawing is subject to copyright.

no.	by	chk.	revision	date
1	NT	-	UPDATED FOR PLANNING APPLICATION	17.08.2011

client: Univbersity of Manchester

project: Manchester Cancer Research Centre (MCRC) Phase 1

by	chk.	date	scale	sheet size
PJF	DS	2010.02.09	1:1250	A3

title: Location Plan

status	job no./ drg. no	revision
P	5339/L(00)03	1