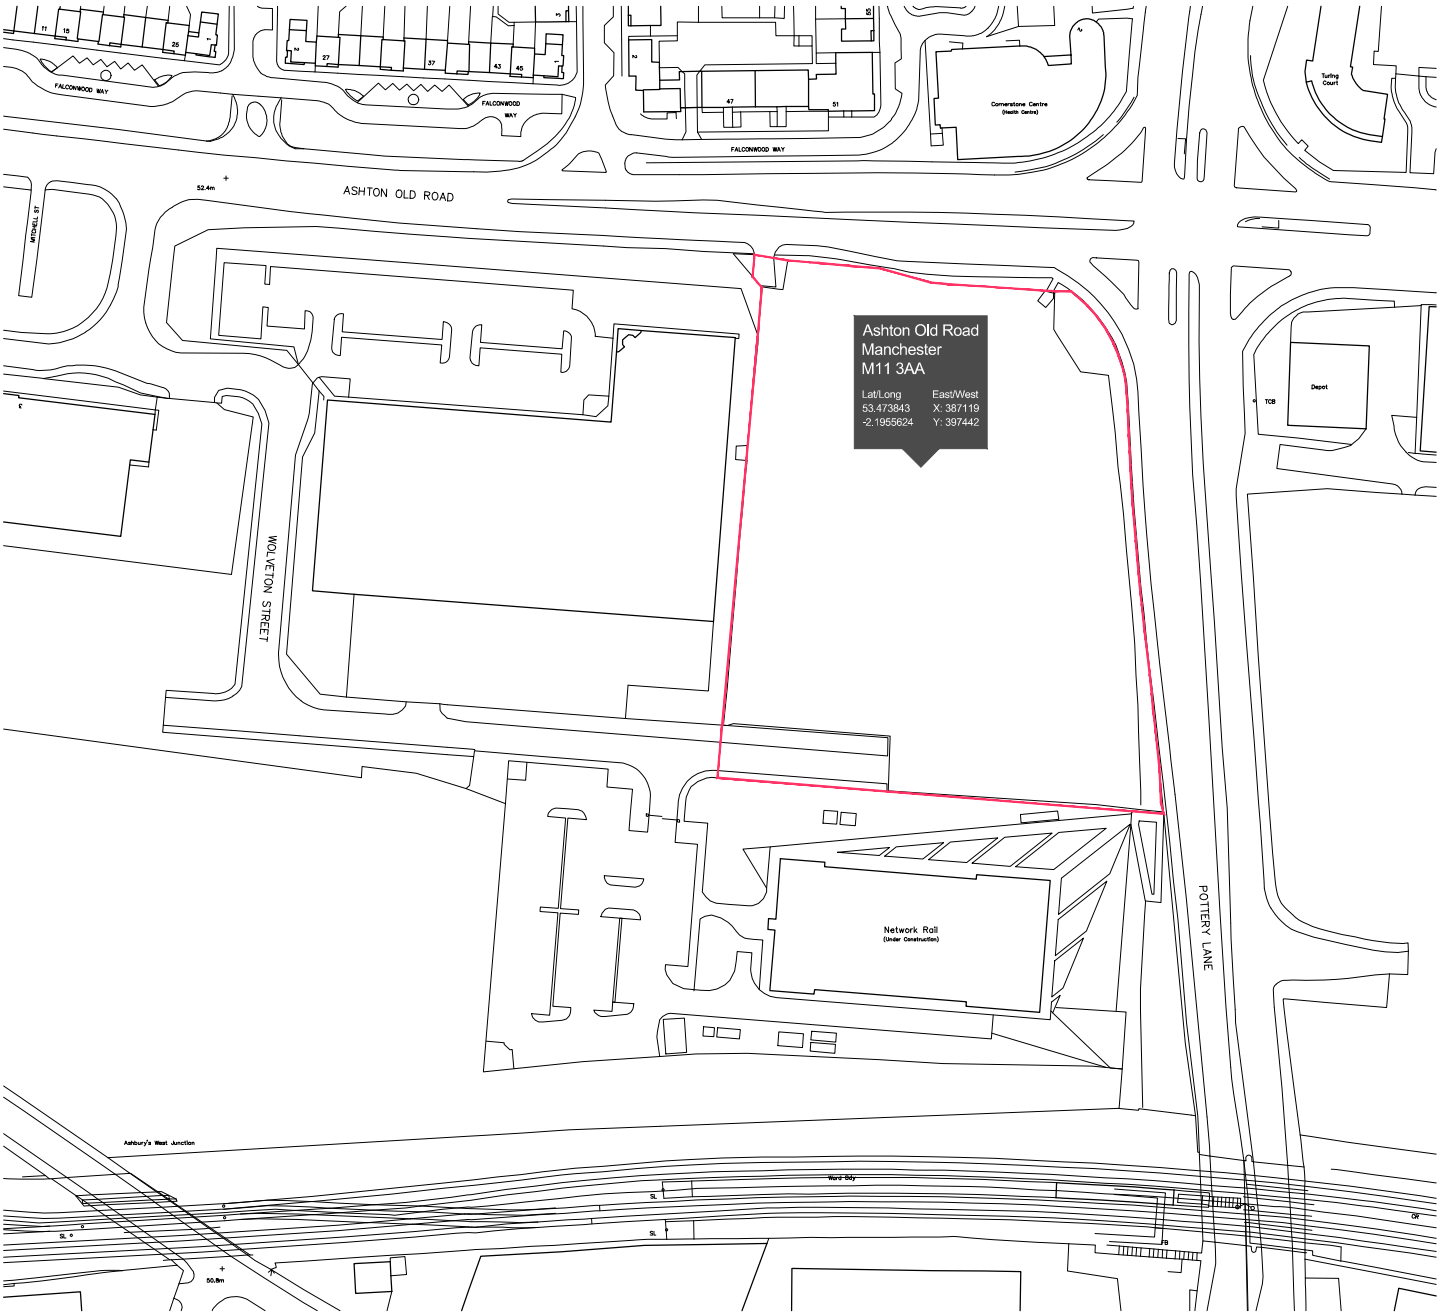


| client | PP PLASMA | project | NEW FACTORY & OFFICE FACILITY | A4 |
|---|---|---|---|---|
| Bradshaw Gass & Hope LLP<br>Architects<br>Consulting Engineers<br>Quantity Surveyors | 19 Silverwell Street<br>Bolton BL1 1PR<br>T: 01204 525321<br>F: 01204 525488<br>email@bghbolton.co.uk | scale 1:2000 | drawing SITE LOCATION PLAN<br>drawn JEP<br>date 02.08.12 | RIBA |
| | | drawing no 1941.04.P201 | revision<br>appd.<br>dept. ARCHITECTURAL | |
| file path | | | | |