

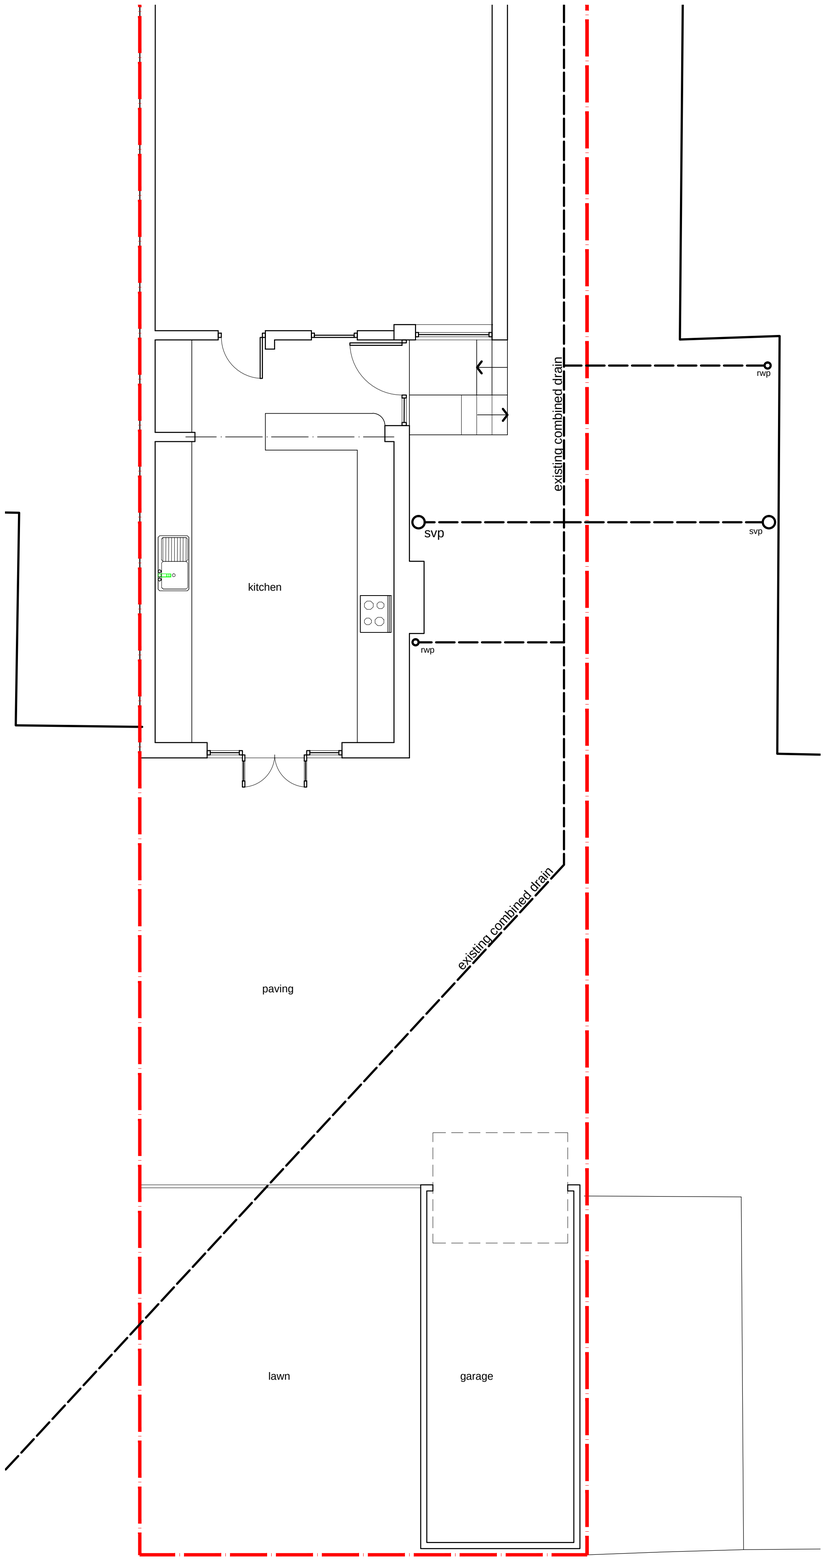


Existing Site Plan 1:50

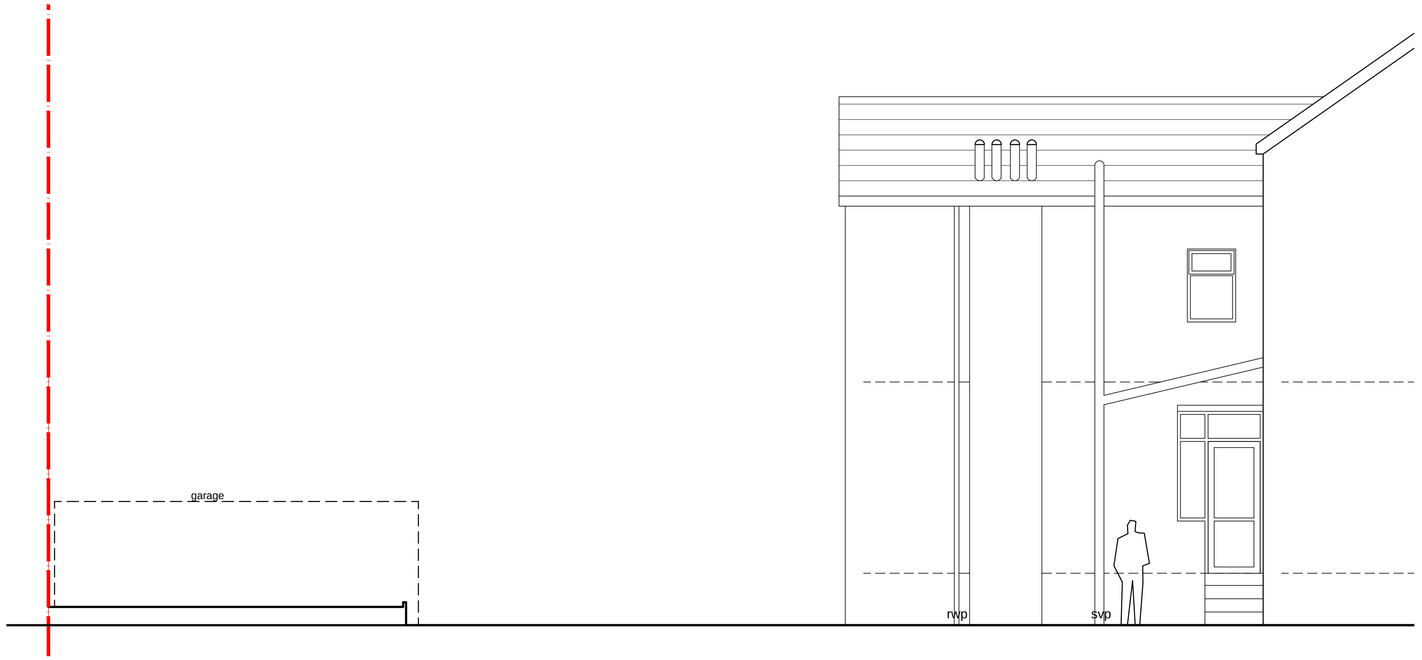


Existing East Elevation 1:50

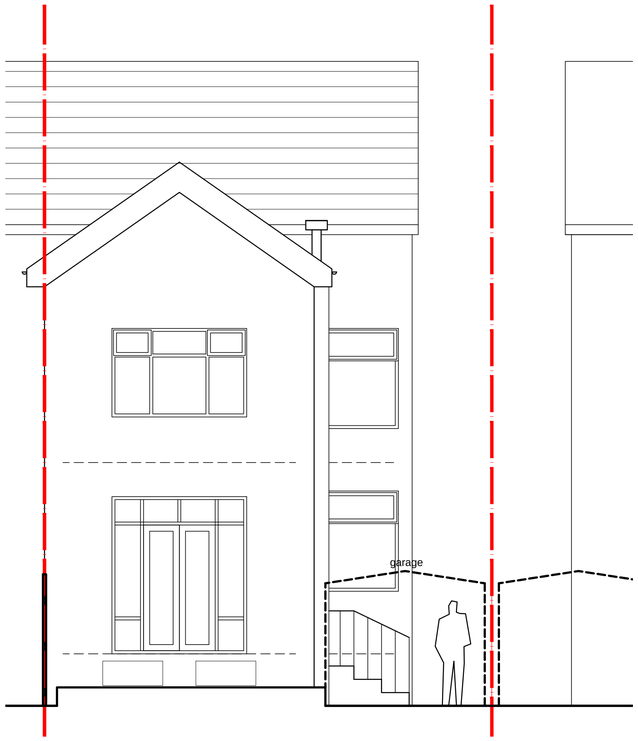

Existing South Elevation 1:50

Existing Materials

Walls: brick
Roof: slate
Windows: white UPVC
Doors: white UPVC / timber
RW goods: black UPVC

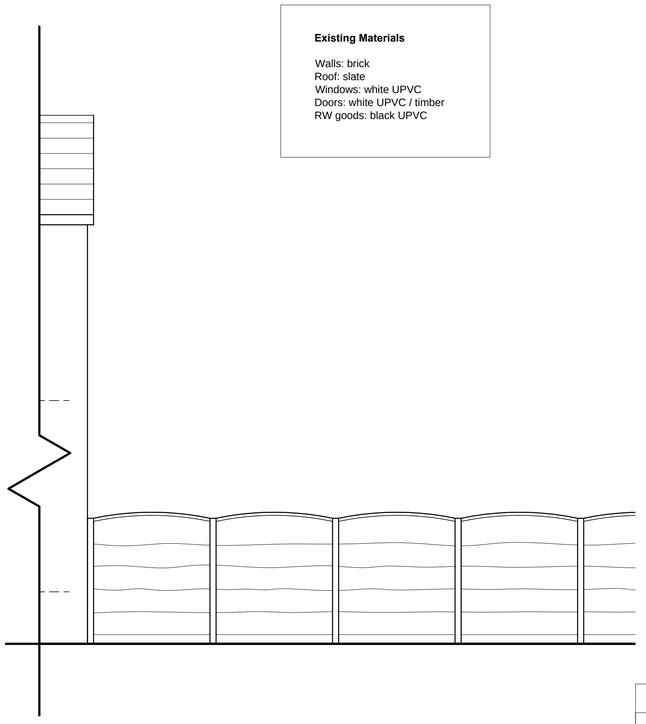

Existing West Elevation 1:50

2011.010.001 25 Salisbury Rd.

Proposed Conservatory

Existing plans and elevations

Scale 1:50 @ A1

07 October 2011

roost architects.com