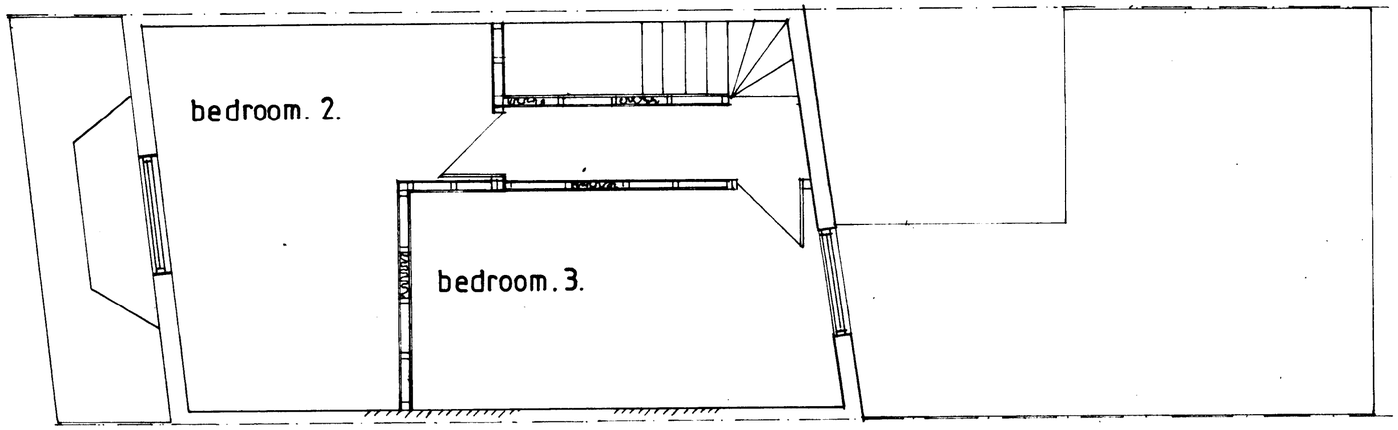

PROPOSED SECOND FLOOR PLAN.

- Existing Building and structure
- Proposed new facing brickwork
- Proposed Insulated blockwork
- Proposed stud partitions
- Assumed existing drainage
- Proposed new drainage
- Site boundary
- Structural steelwork.

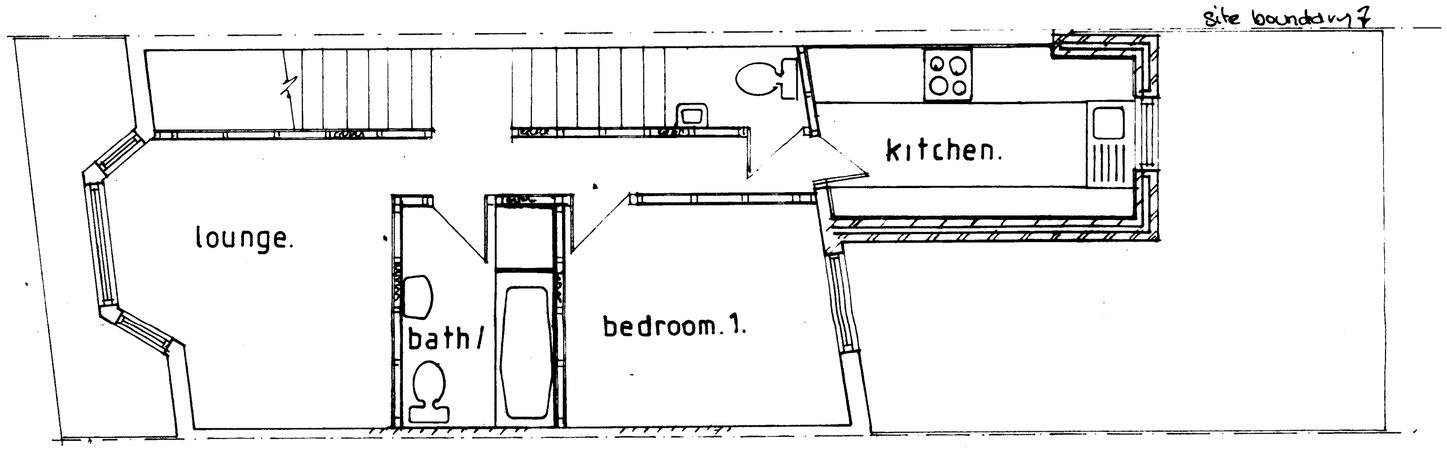

PROPOSED FIRST FLOOR PLAN.

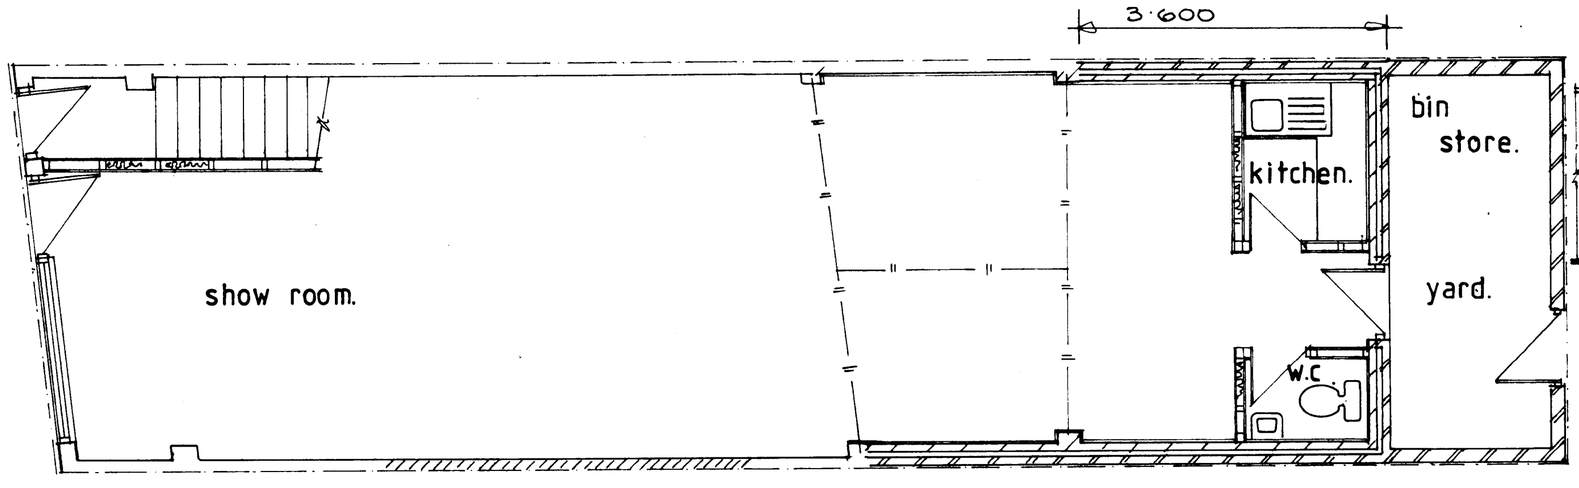

PROPOSED GROUND FLOOR PLAN.

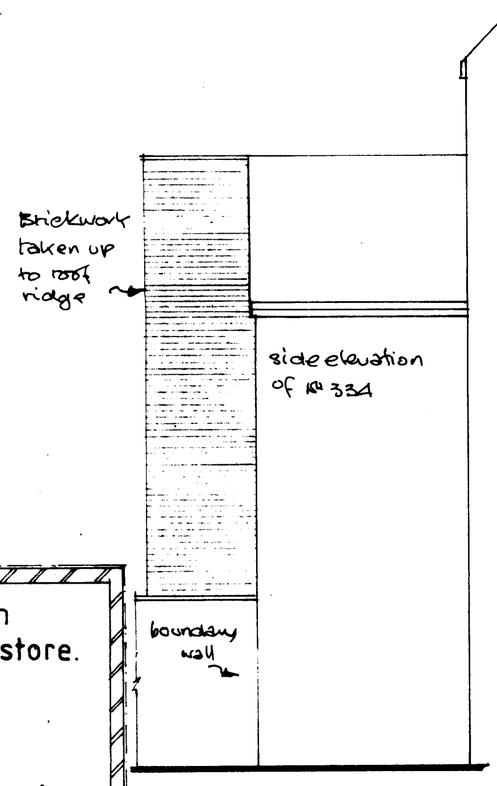

PROPOSED SIDE ELEVATION.

PLANNING
ACK'D
REPLIED
RECD 31 MAR 2008
INIT. REC'D | DATE
M
M
M

CIOB
KJAINSWORTH & ASSOCIATES
Planning and Design Consultants
40 Woodbourne Road, Brooklands, Sale
Cheshire M33 3TN
Telephone 07973 642021

client

MR. J. HOGG.
332. MOSS LANE EAST.
MANCHESTER.
M14 4LZ.

scale	date	drawing no
1:50	Mar 08	AB/3.
drawing: proposed plans		job no: 08 135

do not scale from this drawing