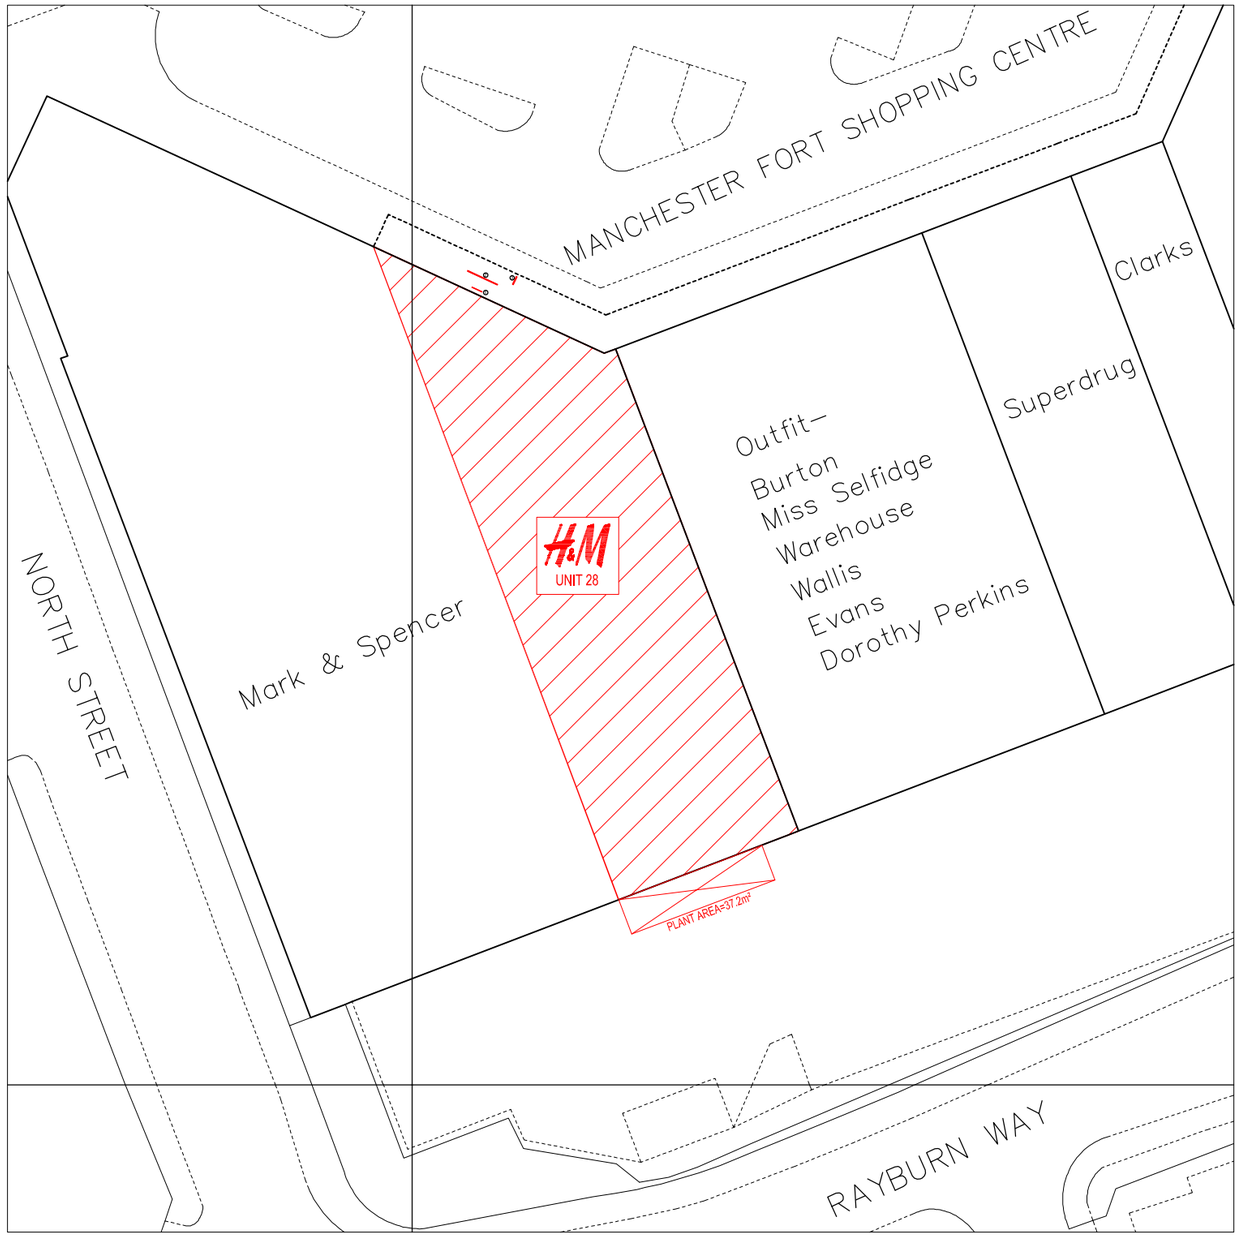

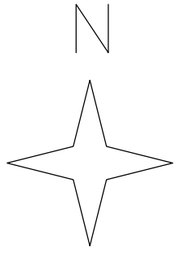

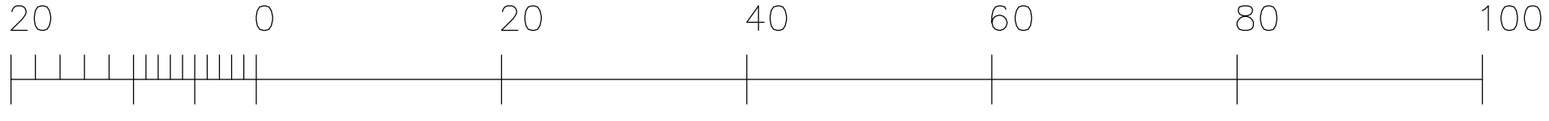

Metres

PLANNING

REVISIONS

ISSUE	AMENDMENT	DATE
A	For Planning Issue	13.08.2012

CLIENT: H&M

JOB NUMBER: -

PROJECT:
Unit 28
Manchester Fort Shop
Cheetham Hill Road,Manchester
M8 8EP

DRAWING TITLE:
PROPOSED BLOCK PLAN

Terra Architectural Partnership

10 Joyce Dawson Way
Thamesmead Town Centre
London SE28 8RA

Tel.: +44 (0)20 8310 2210
Fax: +44 (0)20 8312 4008
paul@terrapartnership.com

DRAWN BY:	CHECKED BY:	SCALE:	DATE:
U. Gurung	P. Terblanche	1:500 @ A3	13.08.2012

DRAWING NUMBER: TAP/2318/P-B PLAN

REVISION: A