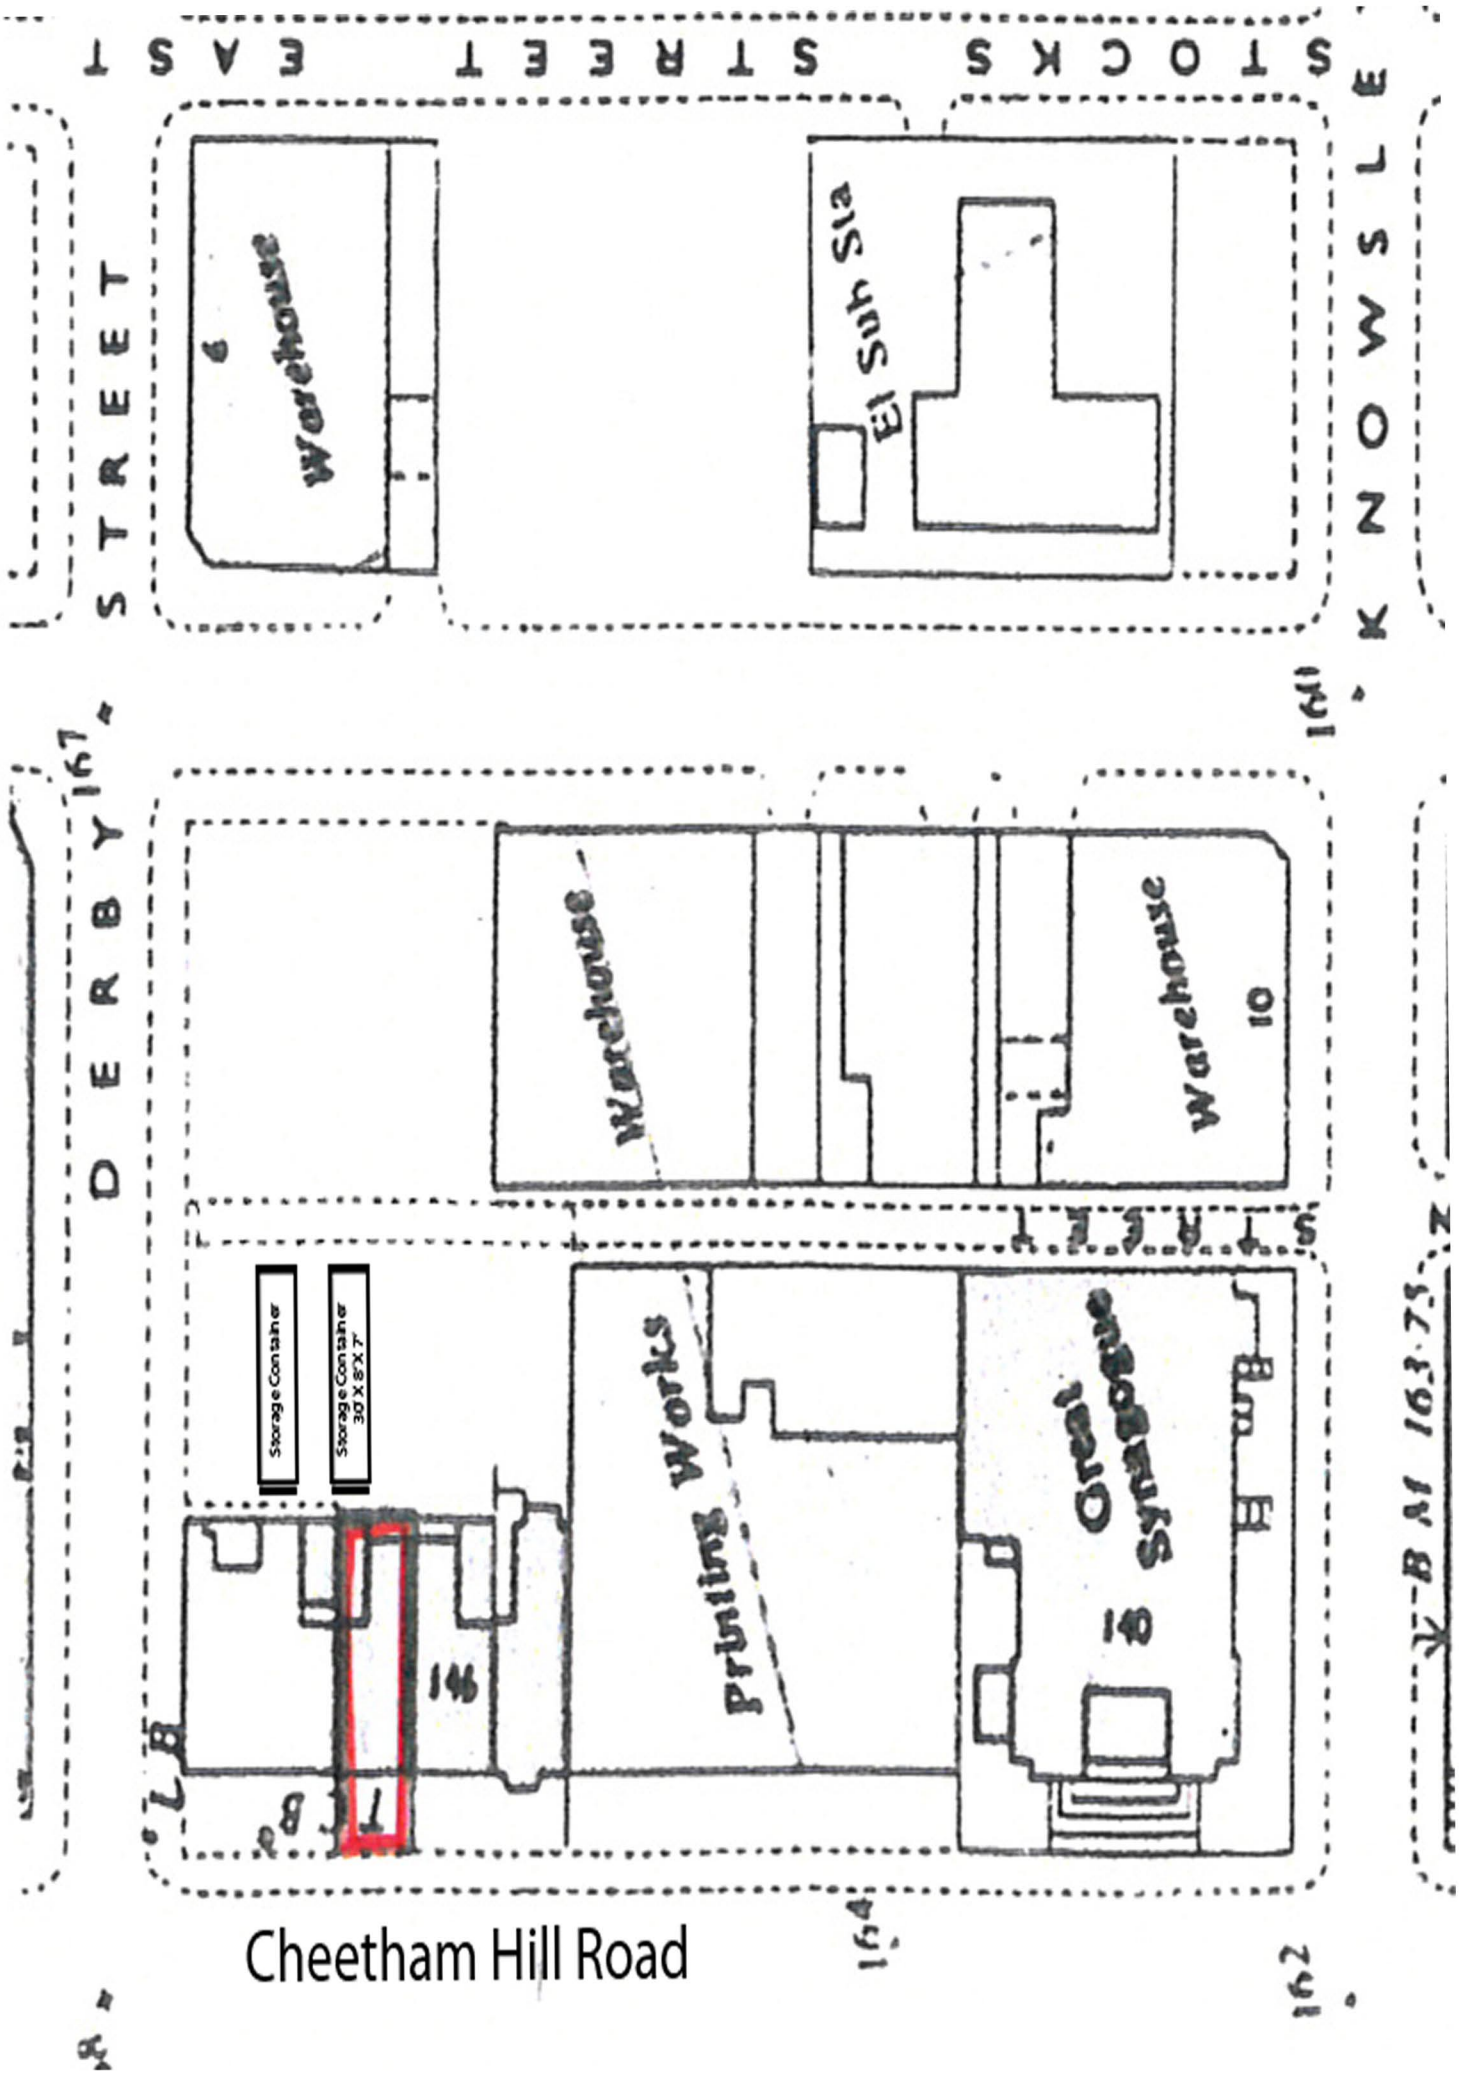



Proposed Planning Application for Storage Container in the Rear of 148 Cheetham Hill Road