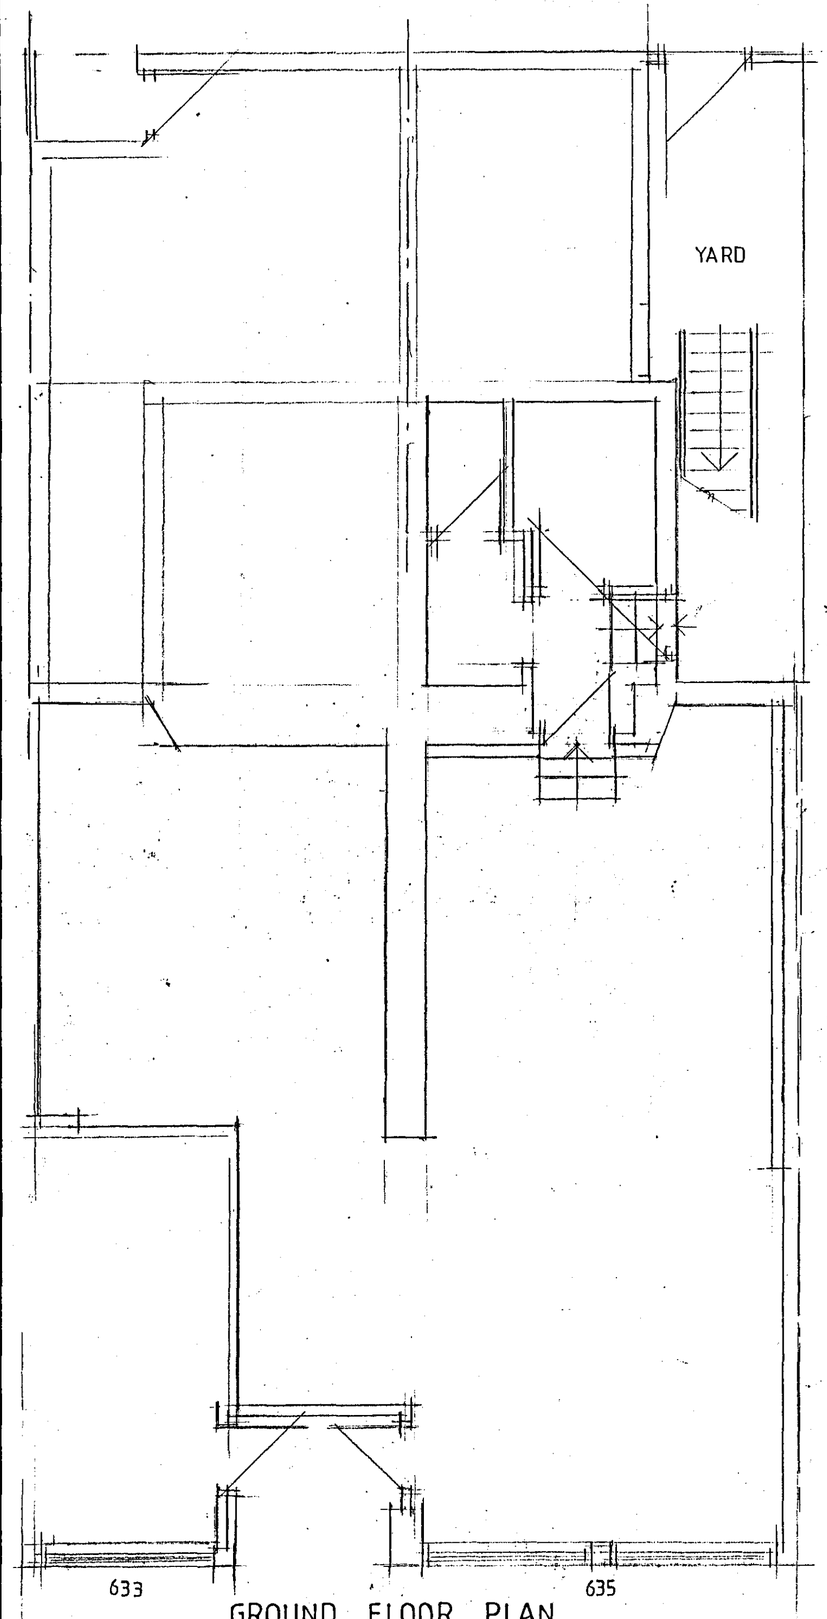

GROUND FLOOR PLAN

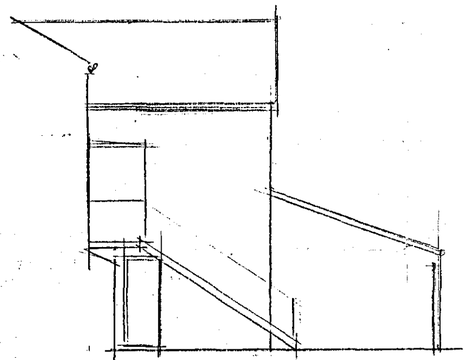

SIDE ELEVATION

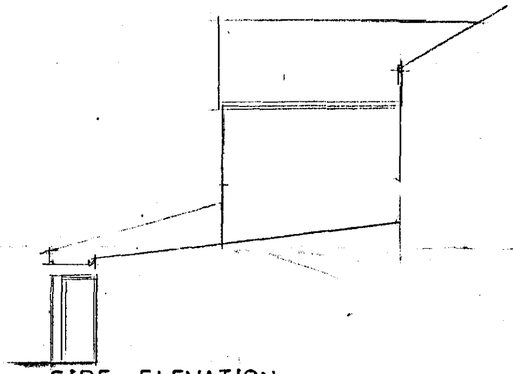

SIDE ELEVATION

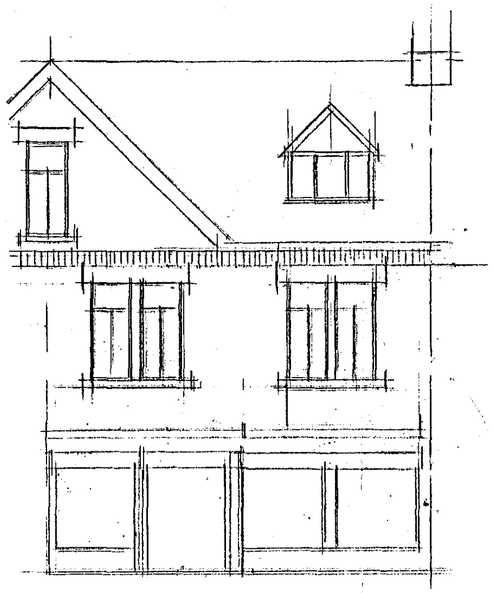

FRONT ELEVATION

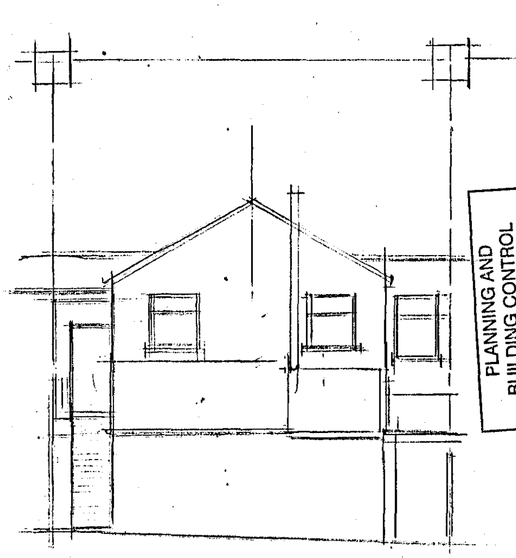

REAR ELEVATION

PLANNING AND BUILDING CONTROL
12 JUN 2012

NOTES

CLIENT
Ms A JABREEN
635 STOCKPORT ROAD
LONGSIGHT M12 4QA

JOB TITLE
PROPOSED HOT FOOD TAKEAWAY.

DRG. TITLE
PLANS & ELEVATIONS
AS EXISTING

HOLBOROW + ORMESHER Limited
architectural & interior design
Station House
Adams Hill
Knutsford
Cheshire WA16 6DN
telephone : 01565 652275
fax : 01565 750501

ISSUE	ORIGINAL	1	2	3	4	5	6	7
REVISION								
DATE								
DRAWN								
CHECKED								
APPROVED								

SCALE 1:50 & 1:100 at A1

DRAWING NUMBER 1212/12/01

M 812650 R