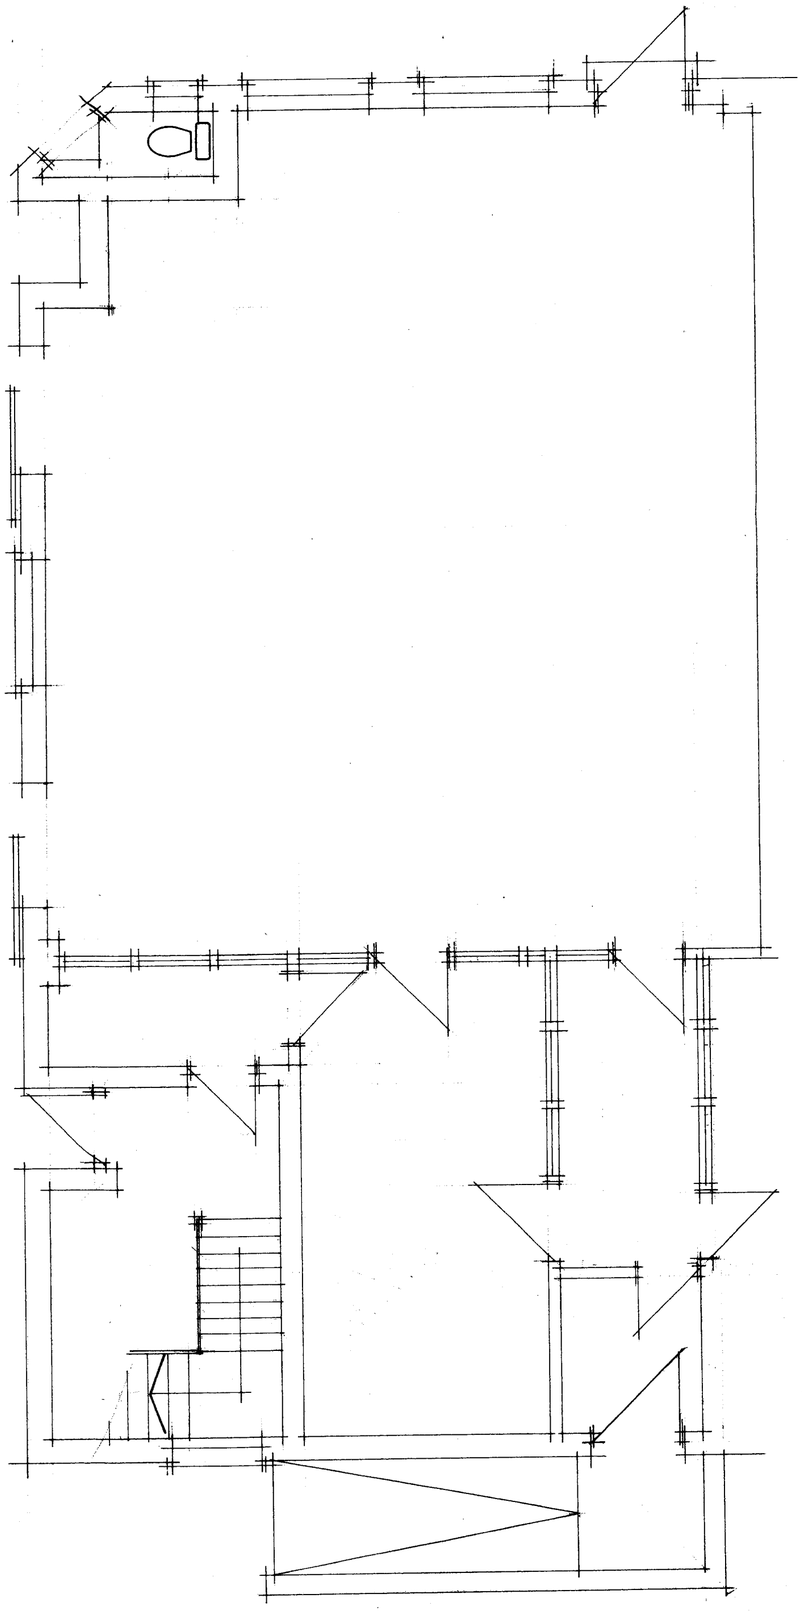

Existing Ground Floor




Existing Front Elevation

ING
2 8 JAN 2008
M
M
M
FOR ACTION

| No: | Revision: | Date: | Initial: |
|---|---|---|---|
| | | | |

ALPHA DESIGN
11 GILDA CRESCENT ROAD ECCLES M30 9AG
TELEPHONE : 061 707 5533

Project: 17a Rainforth Street Longsight Mcr

Title: Change of Use Plans Elevs ( existing )

Scale: 50,100 | Date: Dec 07 | Initial: CTW

Drg. No: