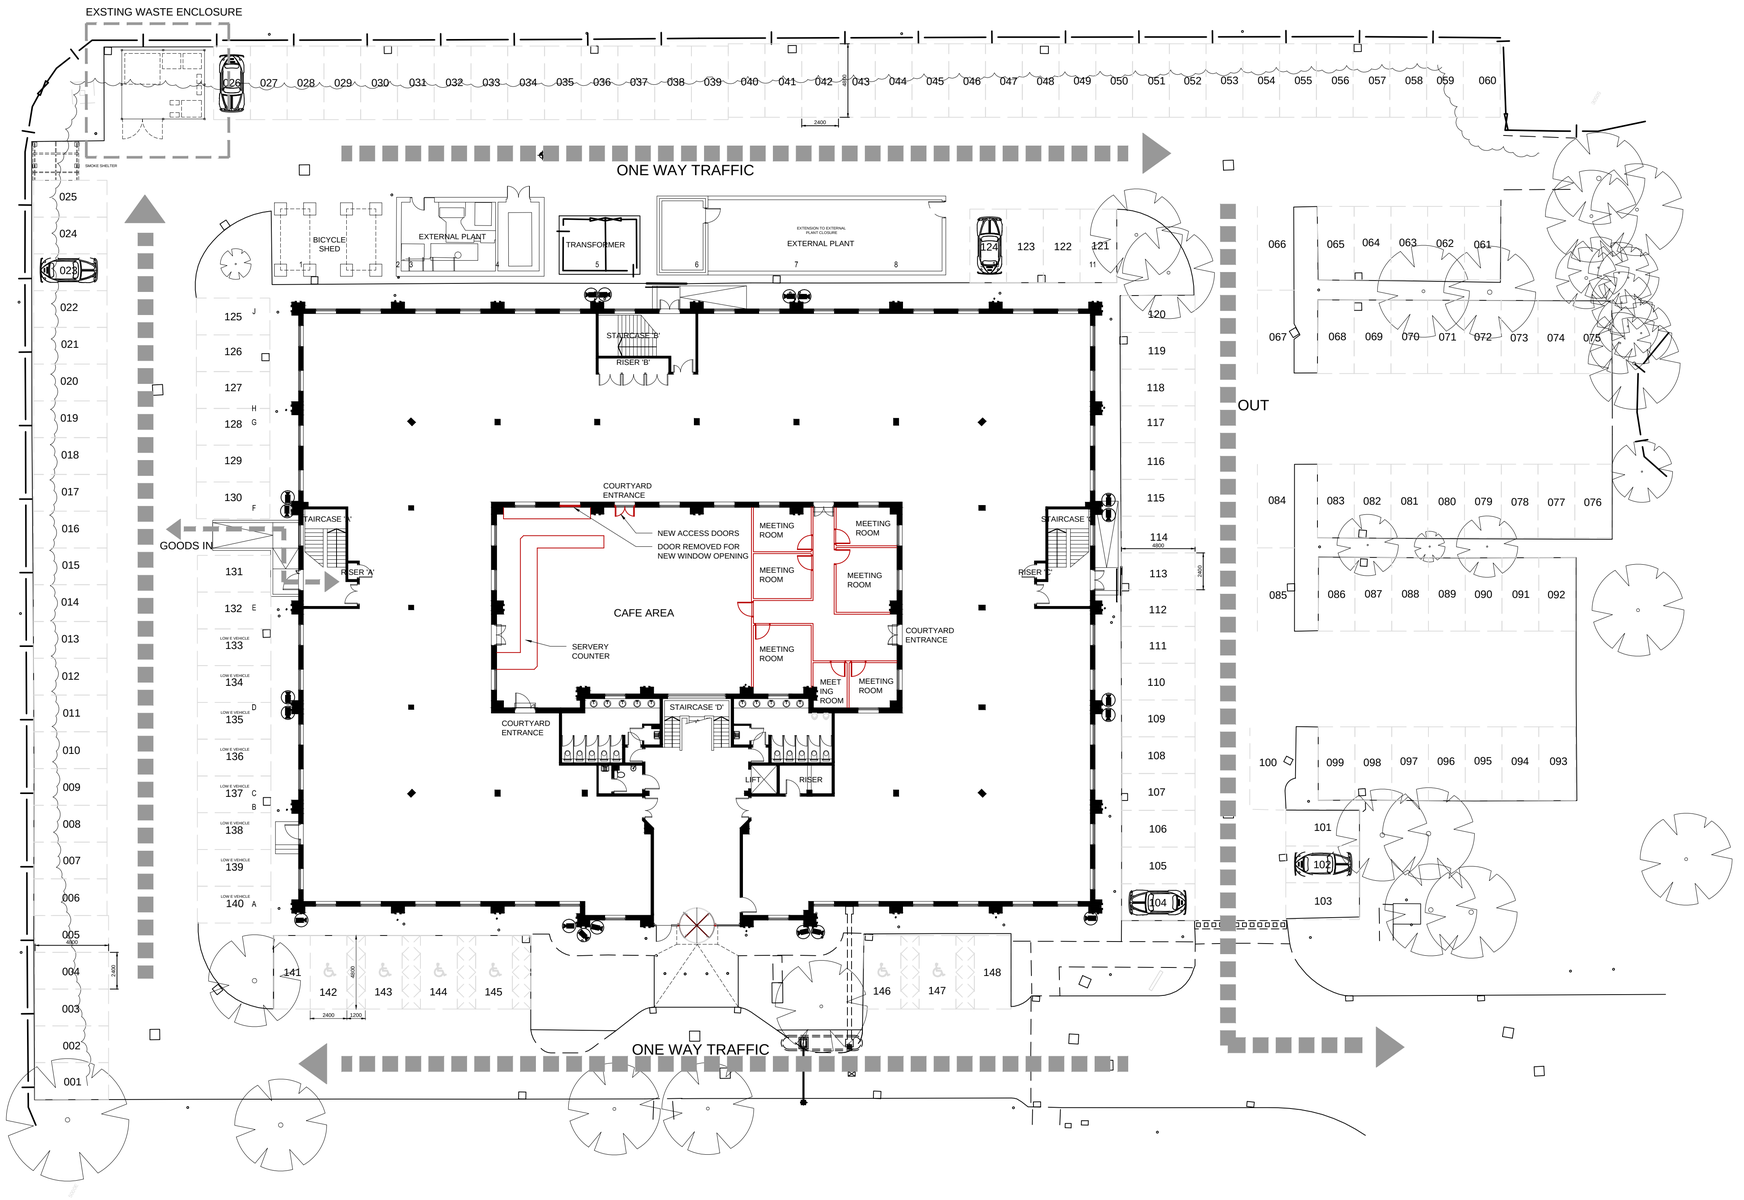

General Notes

1. Drawing indicates design intent only.
2. The contractor is responsible for taking and scheduling all dimensions on site.
3. Do not scale from drawings.
4. Report all discrepencies to the architect before proceeding.

Revision	Date	Description
B	08.07.13	For Information
A	05.07.13	For Information

Client
SHELL

PRINGLE BRANDON PERKINS+WILL

PRINGLE BRANDON PERKINS+WILL LIMITED 10 BONHILL STREET LONDON EC2A 4QJ
T +44 (0)20 7466 1000
Registered in England and Wales No 05961514 10 Bonhill Street, London EC2A 4QJ

Project
BRABAZON HOUSE
MANCHESTER

Drawing Title
WASTE MANAGEMENT STRATEGY

Scale	Status	Checked By
1:200@A1	Information	JM

Company	Job Number	Drawing Number	Revision
PBP+W-323056	-	A-PLNG-00-11	B

© PRINGLE BRANDON PERKINS+WILL LTD

P:\London\323056 Shell Brabazon House\Drawings 2013\Plans\A-PLNG-00-11_Waste Management Strategy 1 200.dwg
8/41/13