PLANNING
EPLIED
ECD 18 JUN 2009
FOIL ACTION



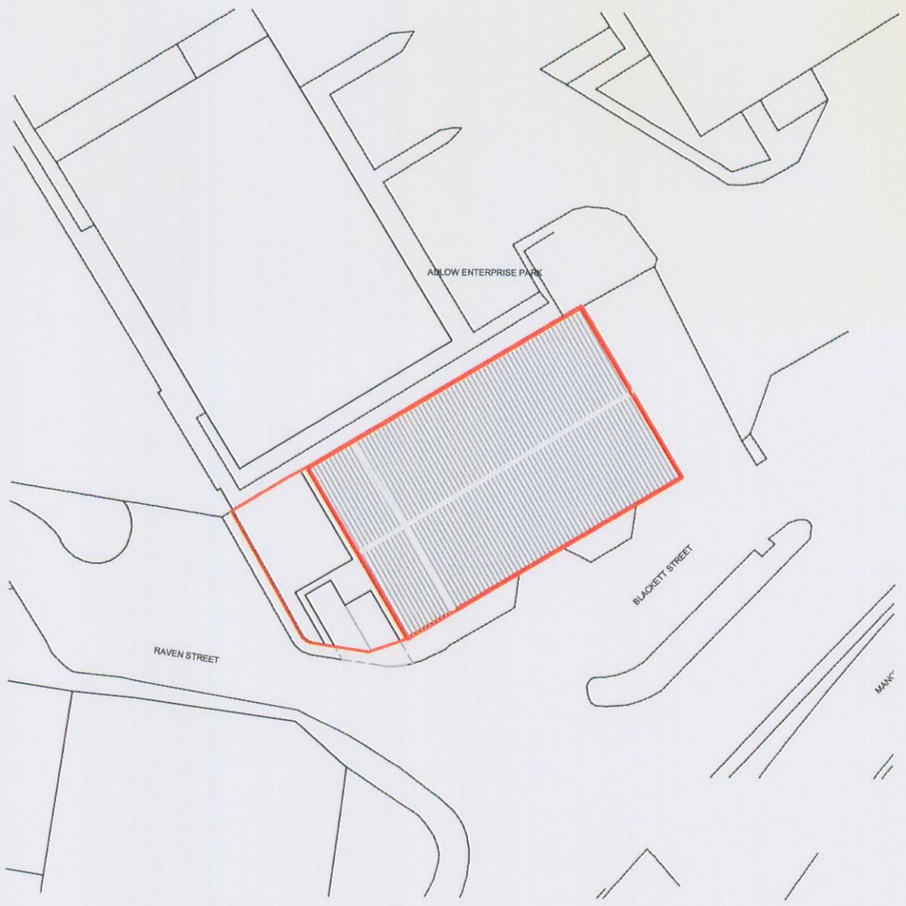

OS PLAN SHOWING PROPOSED EXTENSION

scale 1:1500

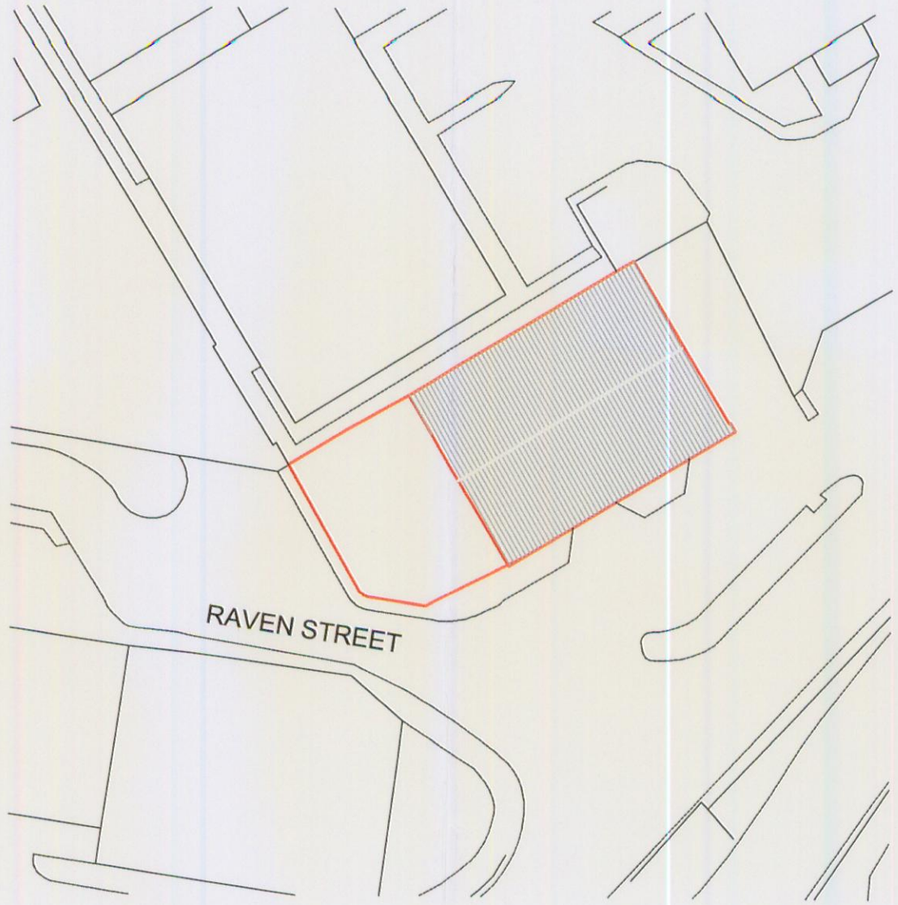

OS PLAN SHOWING FOOTPRINT OF EXISTING BUILDING

scale 1:1500

APPLICATION FOR PLANNING CONSENT

Client: Mr Yussuf c/o Mr Clutch 2 Priory Road Strood, Rochester Kent, ME2 2EG	**Title:** OS Plans showing Existing & Proposed Footprints		
Project: Extension/Refurbishment/Alteration Mr Clutch Blackett Street	**Drawing No.:** 39862 - 103PL	**Scale:** 1:500	**Drawn:** CJW
	Revision:	**Size:**	**Date:**

STEVENS SCANLAN LLP
SURVEYORS – VALUERS – ARCHITECTS
73 Mosley Street
Manchester
M2 3JN
Tel: 0161 236 8781
Fax: 0161 236 8531