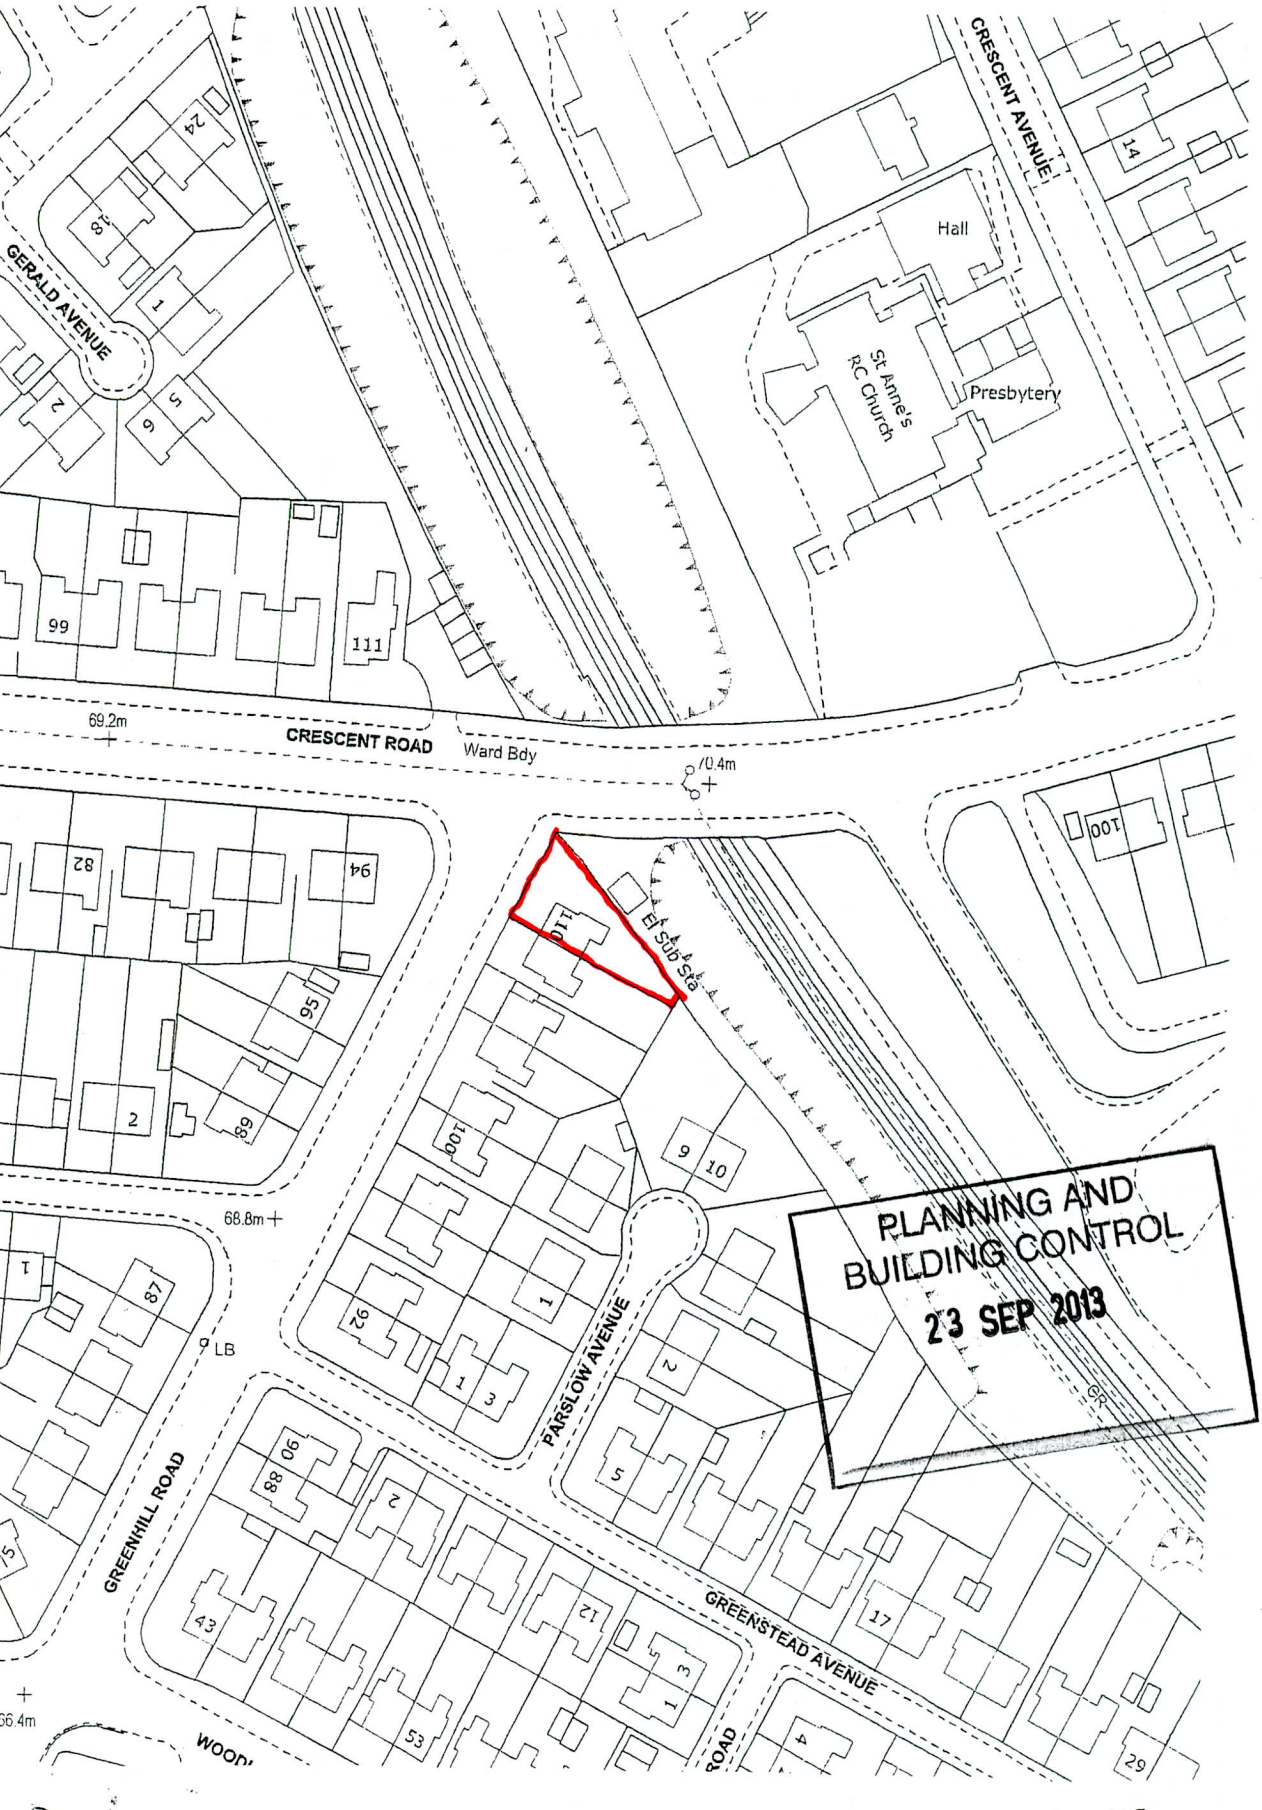

BLOCK PLAN

Scale 1:1250