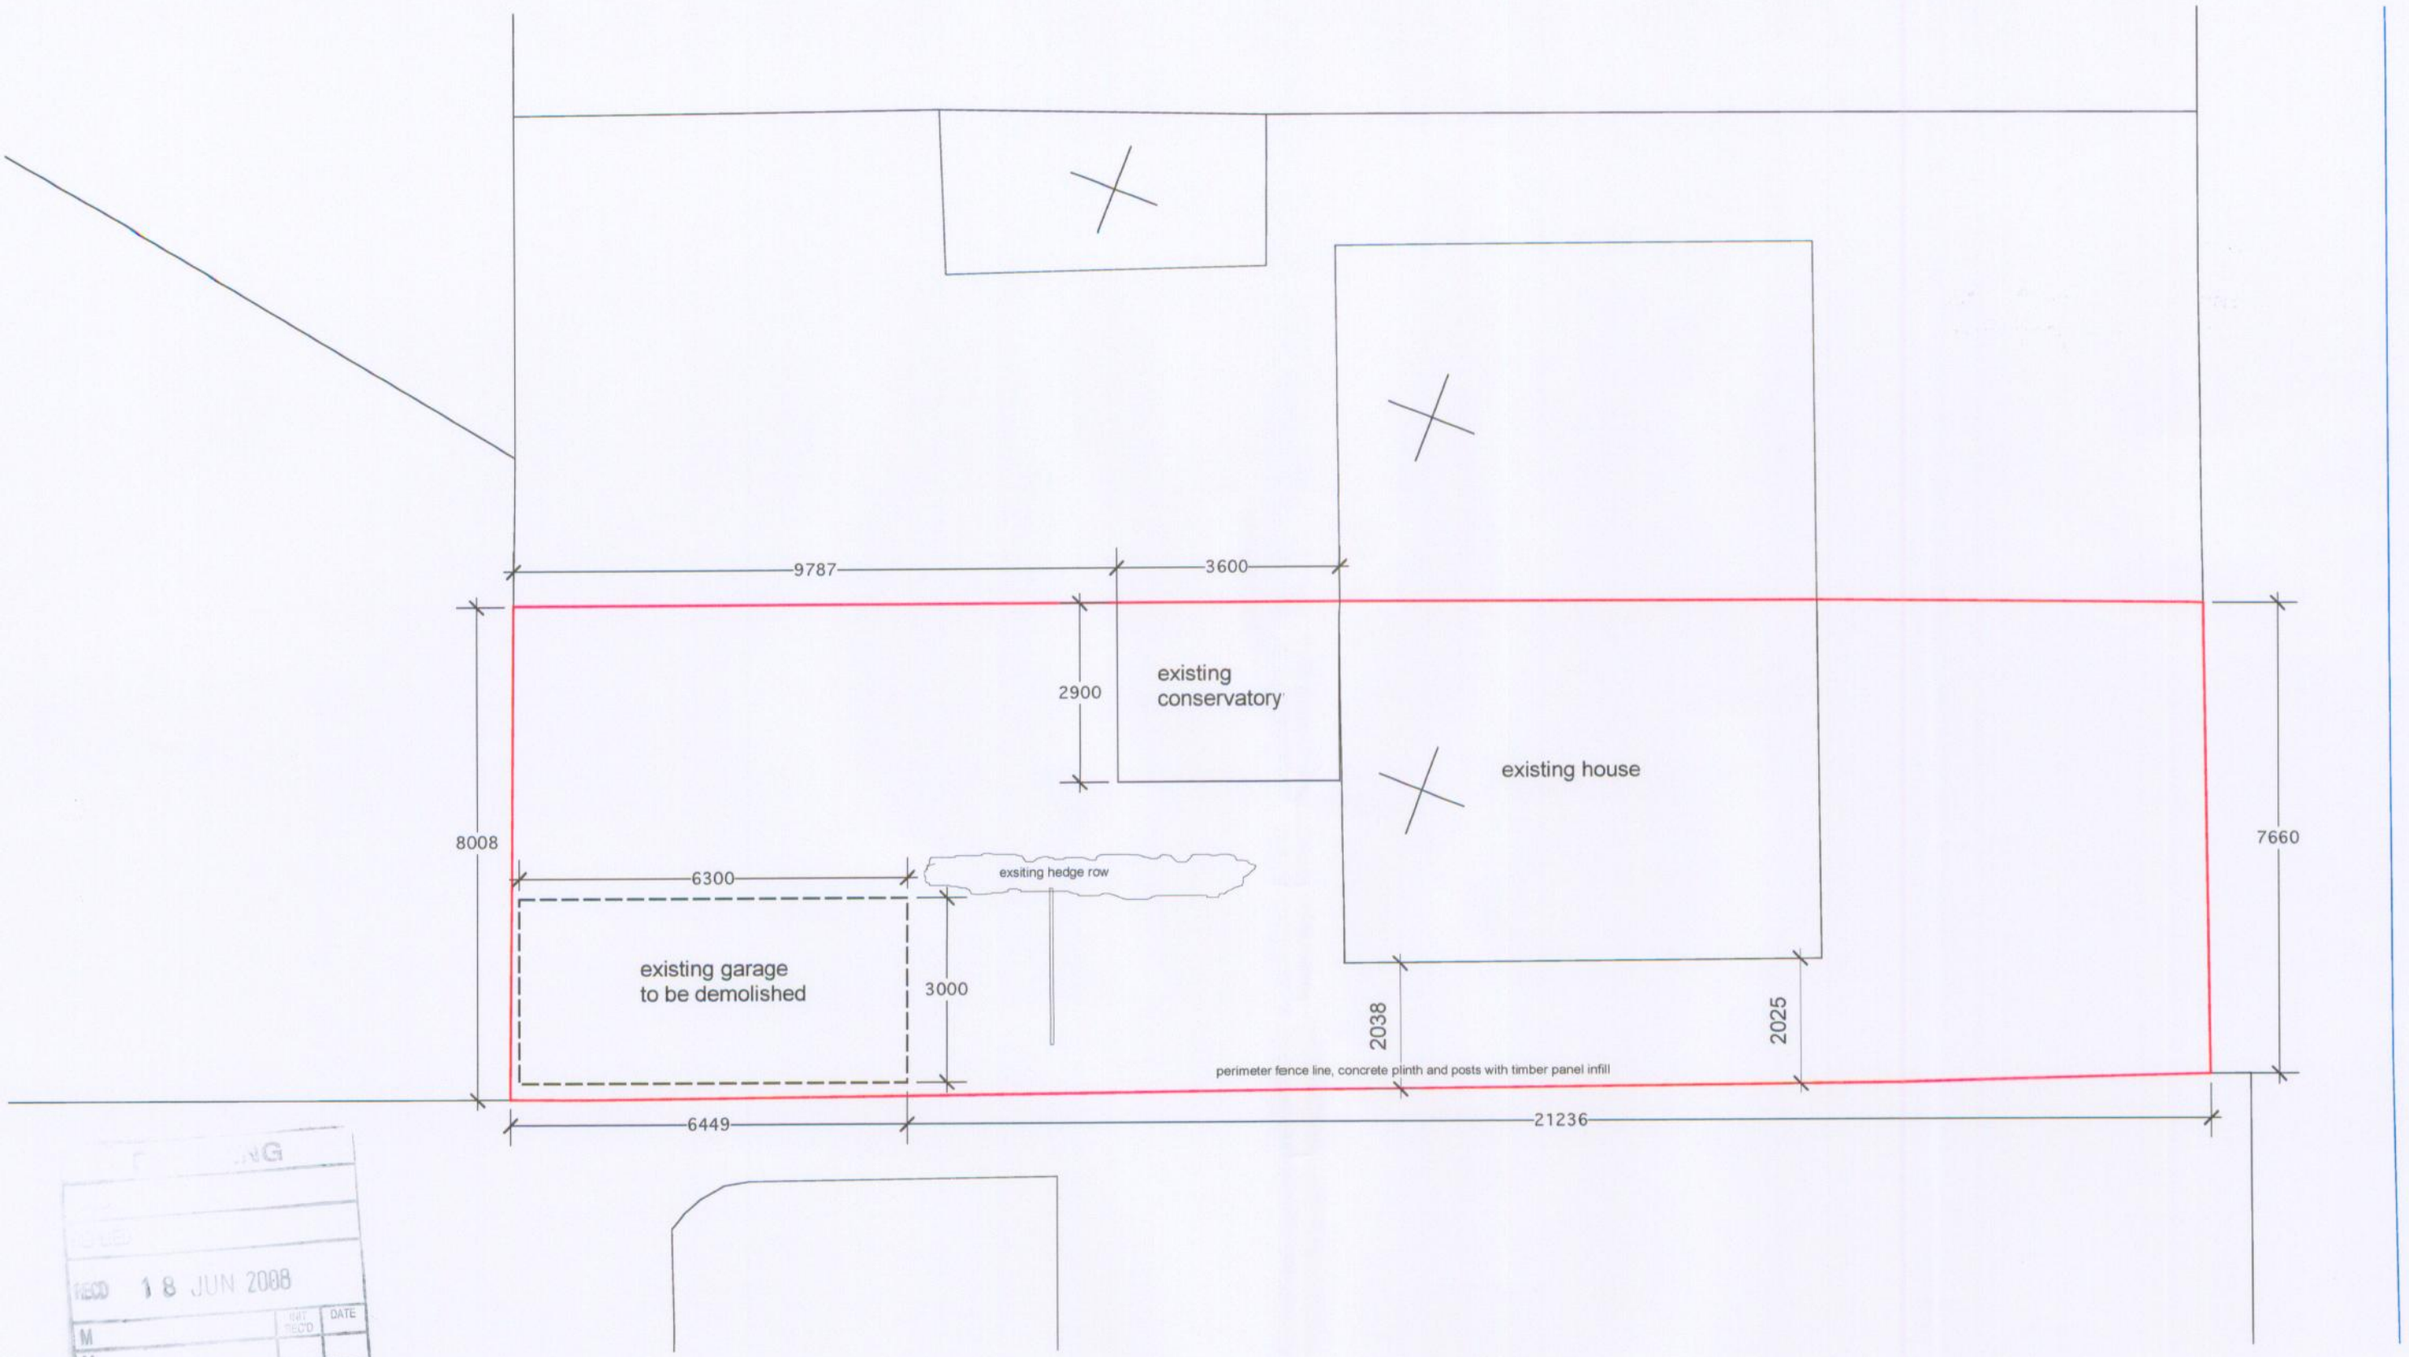


RECD 18 JUN 2008
DAT RECD
DATE
M
M
M
FOR ACTION

EXISTING PLAN LAYOUT

* **note** all work to be carried out in accordance with the building regulations and the requirements of the local authority. The contractor shall check all dimensions on site before commencement of work.

No dimension to be scaled from this drawing.

job: replacement of existing garage

site address: 202 Nuthurst Road
New moston
Manchester
M40 3PP

scale 1:100

drawing: existing plan

date: 06.08

interior architecture + design
14 Hunmanby Ave
Hulme, Manchester
M15 5FE