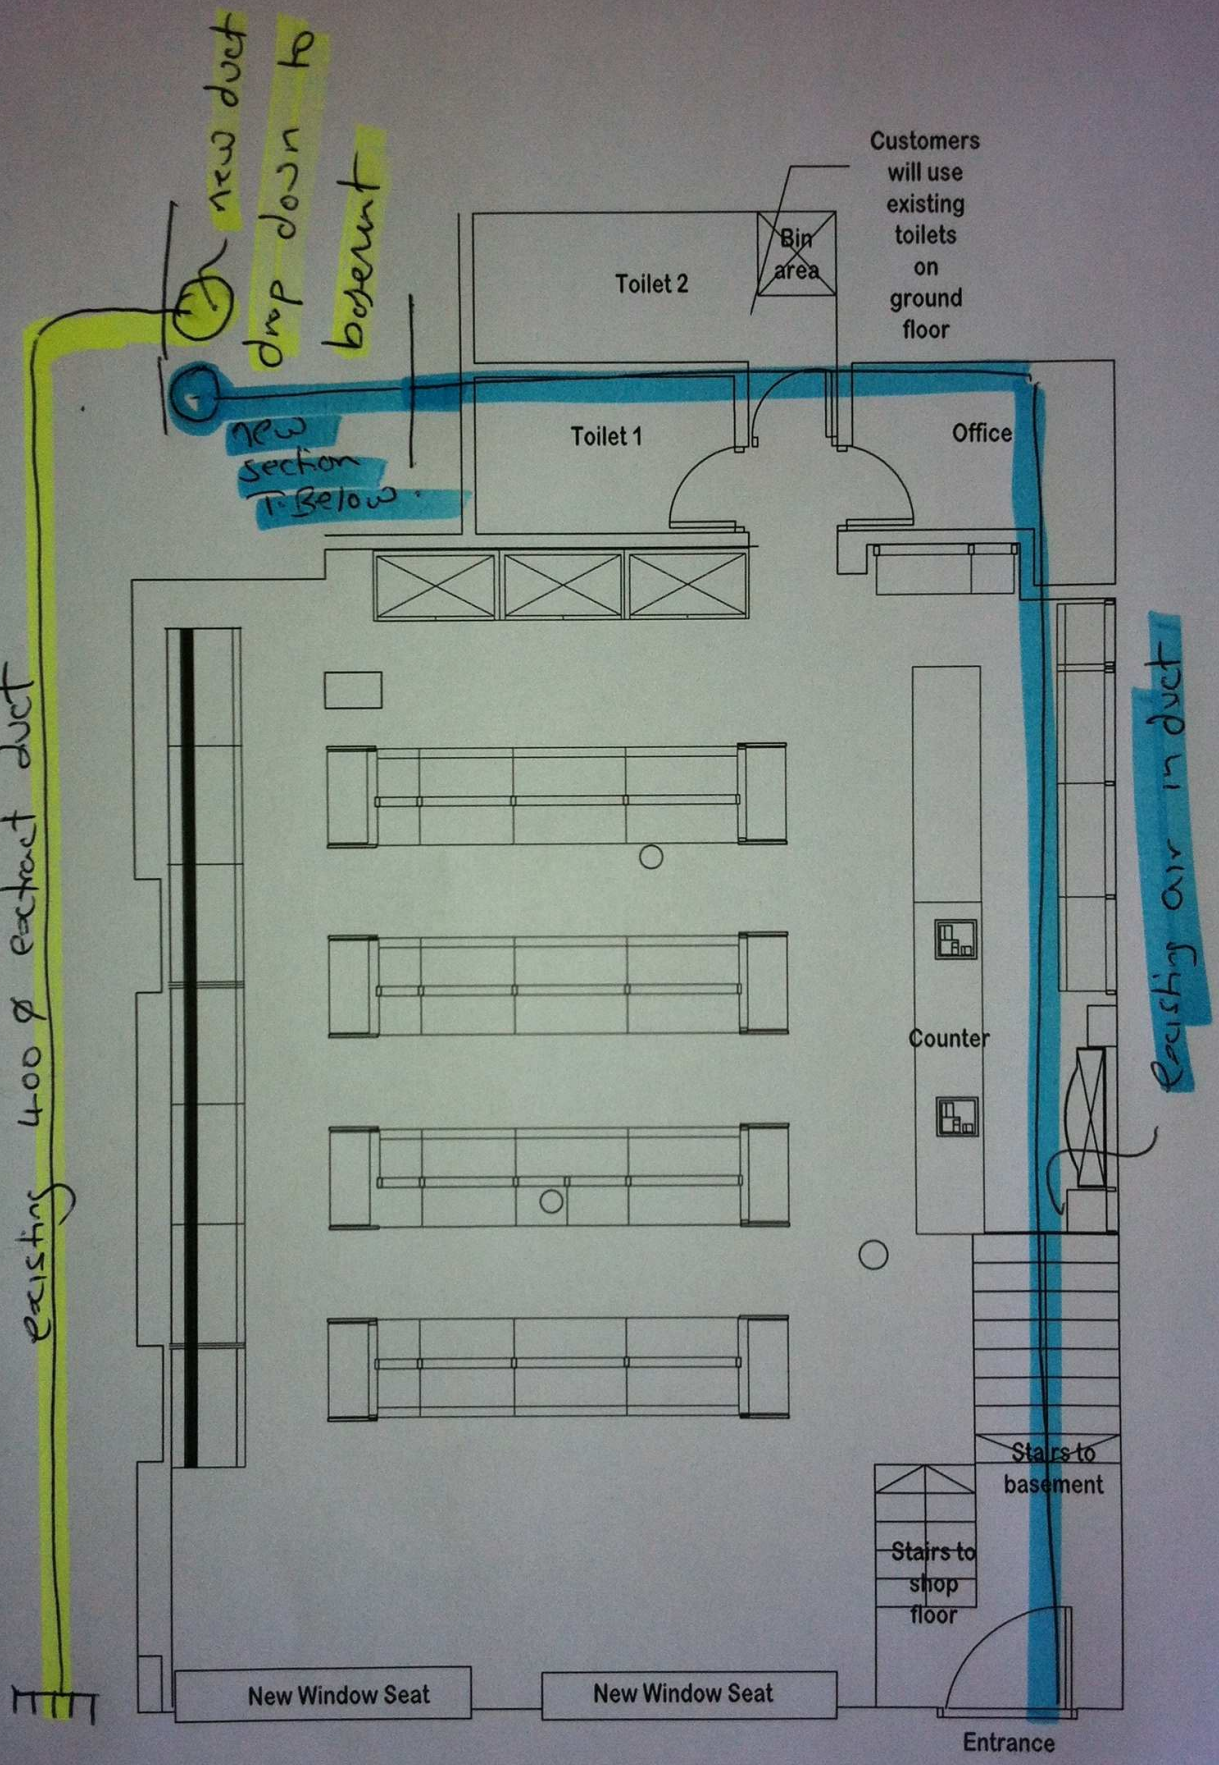


Proposed Ground Plan - Loco Site, Unit G18 Smithfield Building Tlb Street

1:50 at A3