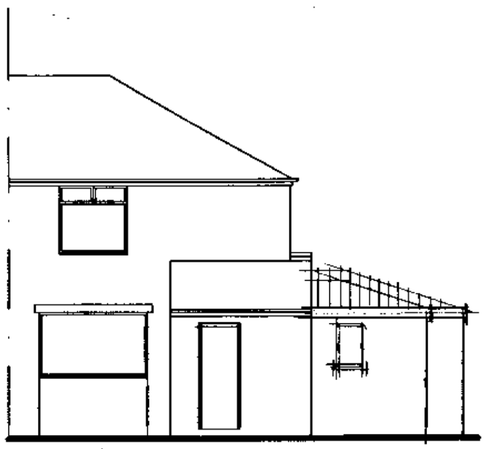

REAR ELEVATION

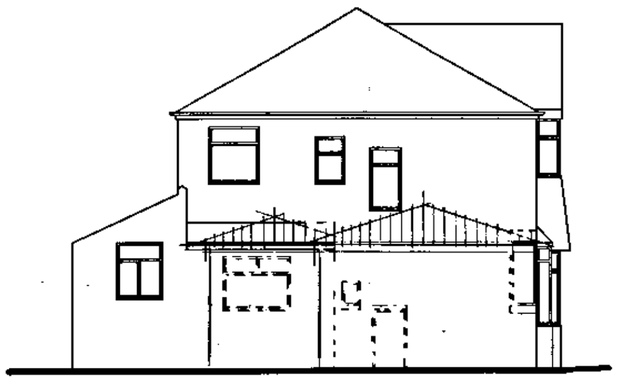

SIDE ELEVATION



FRONT ELEVATION

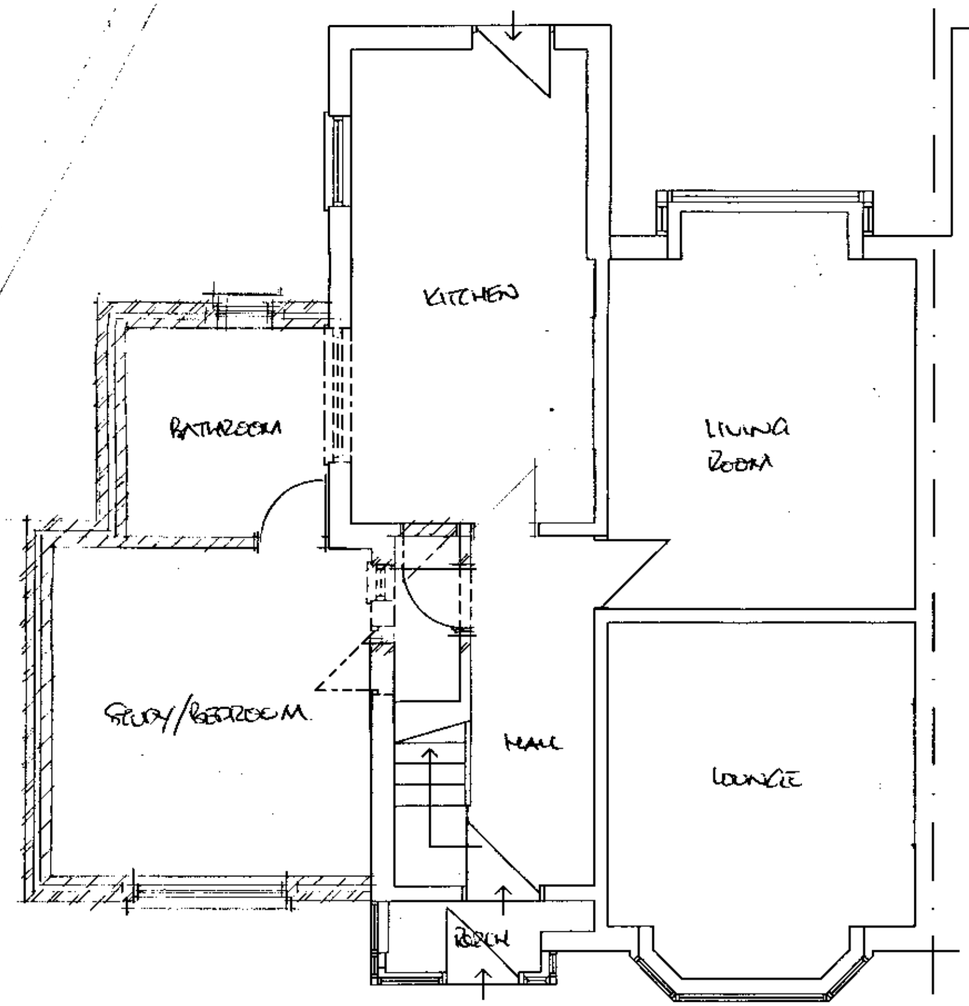

GROUND FLOOR PLAN

PLANNING AND BUILDING CONTROL
23 SEP 2013

CLIENT
MR M SAMEER
110 GREENHILL ROAD
CRANKSALL MB OWT.

JOB TITLE
PROPOSED SINGLE STOREY SIDE EXTENSION

DRG. TITLE
PLANS & ELEVATIONS AS PROPOSED

stephen
ORMESHER

architectural & interior design

Station House
Adams Hill
Knutsford
Cheshire WA16 6DN

telephone : 01565 652275
fax : 01565 750501

ISSUE	ORIGINAL	1	2	3	4	5	6	7
REVISION								
DATE								
DRAWN								
CHECKED								
APPROVED								

SCALE 1:50 & 1:100 @ A2

DRAWING NUMBER 5074/13/02