




Proposed Ground Floor Plan

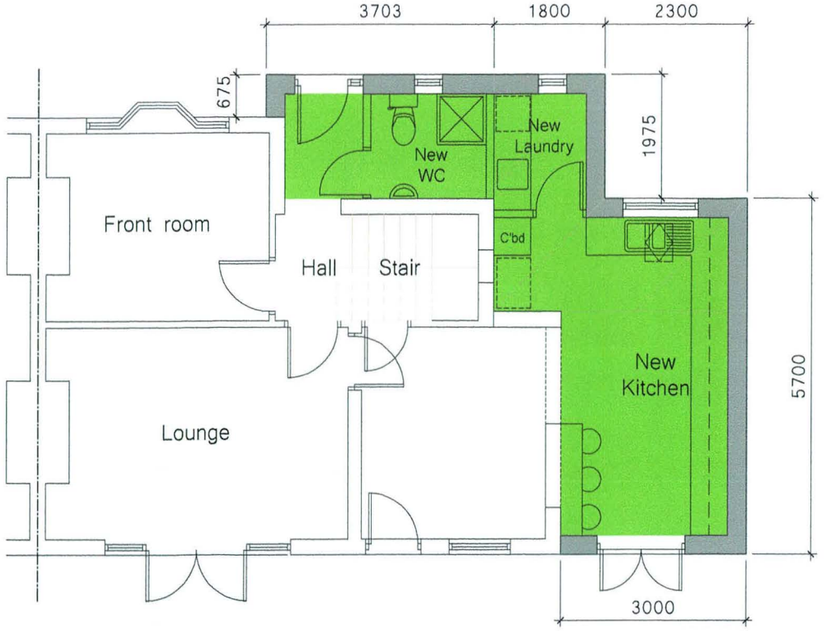

Proposed First Floor Plan

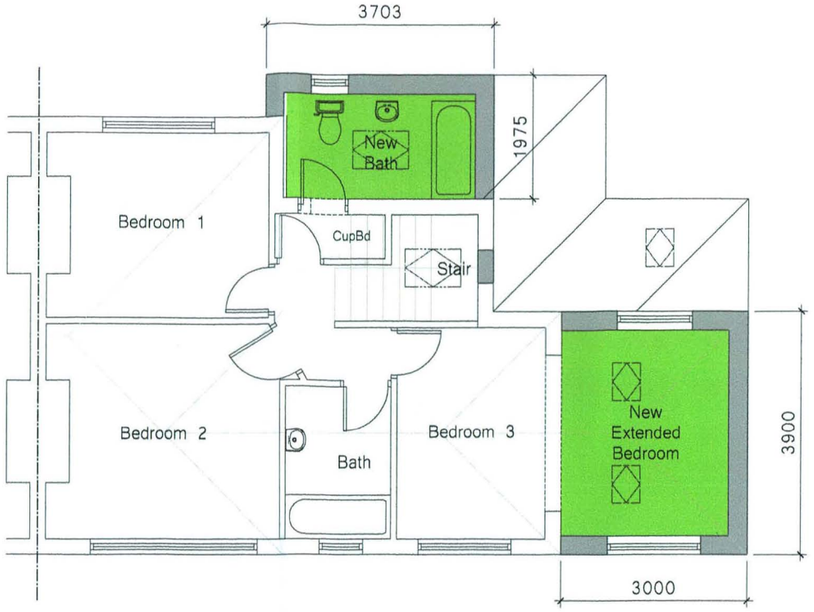

Site Plan 1:250

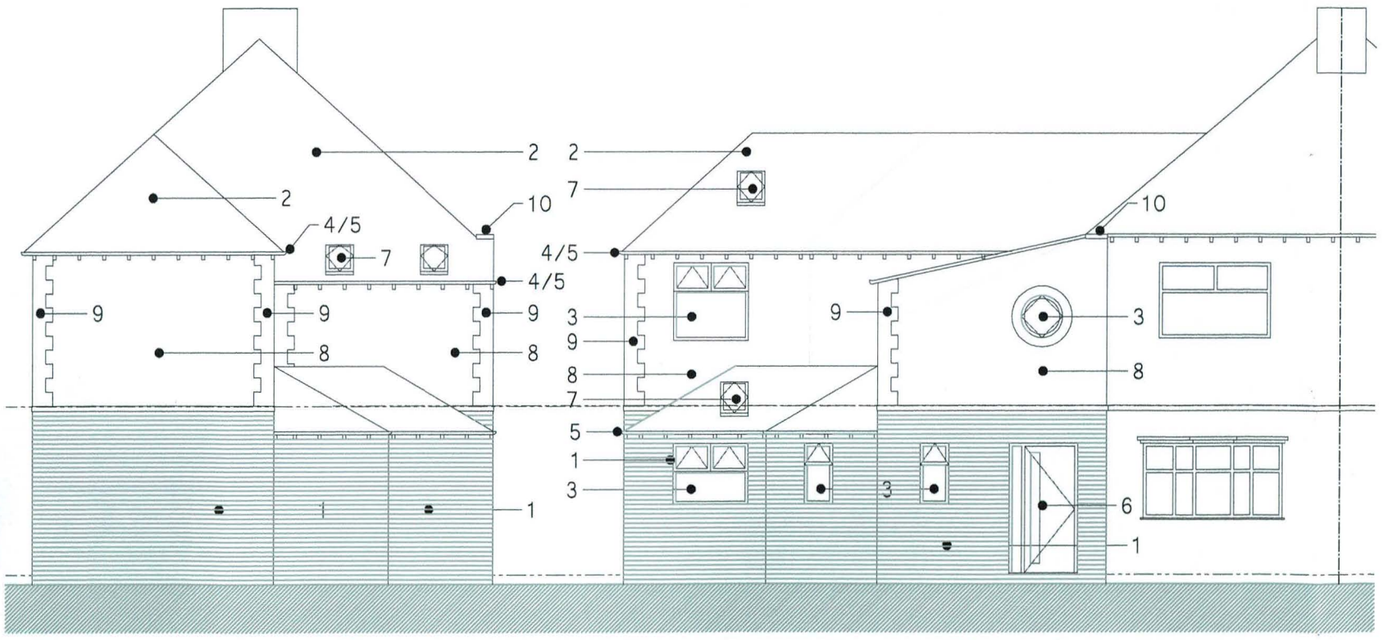


Proposed Side Elevation

Proposed Front Elevation



Proposed Rear Elevation

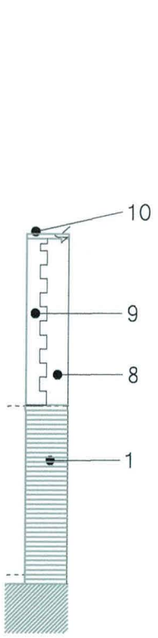

Proposed Front Side Elevation

BUILDING CONTROL
10 DEC 2012

Key

- New extension wall - proposed
- Existing wall
- Wall to be removed
- New single storey extension
- New two storey extension

Key Notes

1. New brickwork to match existing.
2. New concrete pan tiles to match existing.
3. New UPVC window.
4. Exposed rafter eaves to match existing.
5. New UPVC gutter.
6. New UPVC/timber door.
7. New Velux roof window.
8. New render to match existing.
9. New quoined brickwork to match existing.
10. New brickwork coping.

Rev. A - 07.12.12 Issued for planning
Rev. - 28.11.12 First Issue, pre-planning application query

Obray architecture
Obray Architecture
1 Welton Avenue
Didsbury
Manchester
M20 5LA
T: 0161 446 2596
todd@obrayarchitecture.co.uk
www.obrayarchitecture.co.uk

Do not scale drawings.

Project: Richardson Residence
4 Dalston Drive
Didsbury, Manchester
M20 5LL

1m 2m 3m 4m 5m 10m

Project No. P2012-204 Drawing No. PP102 Rev. A	Title:Proposed GA Plans/Elevations Drawn: T.O./Dec. 2012	Scale: 1:100 @ A3