
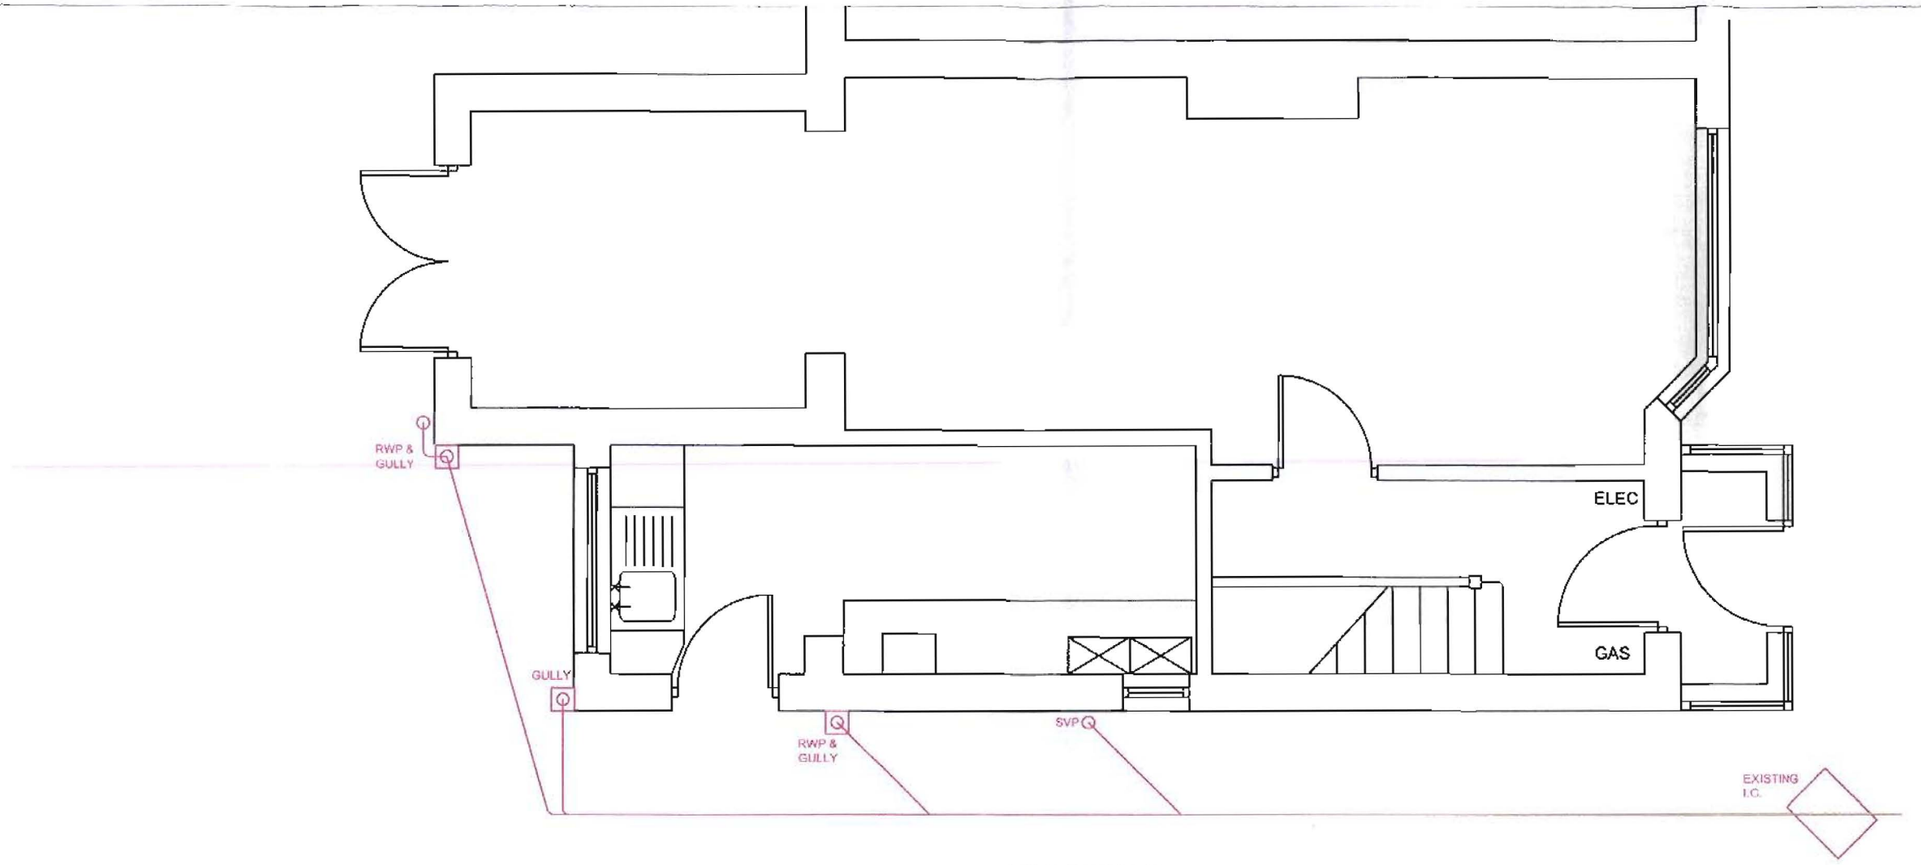


EXISTING

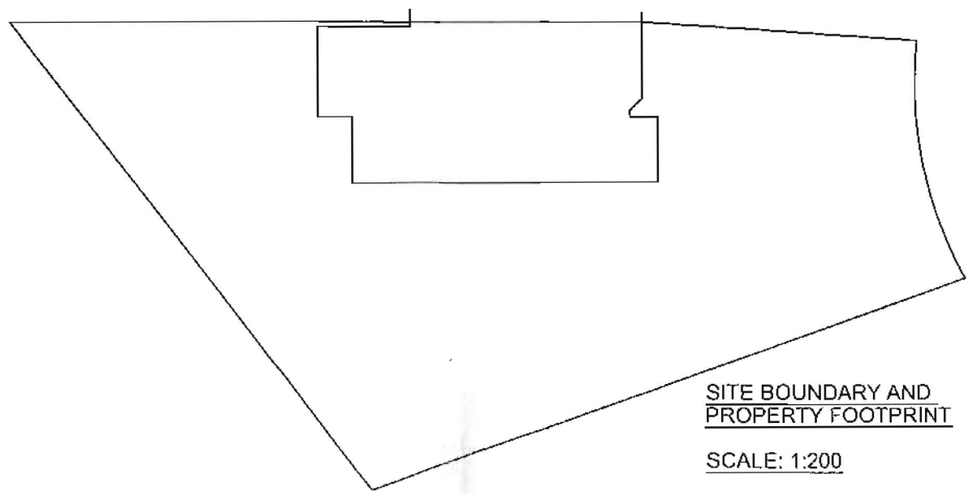

SITE BOUNDARY AND PROPERTY FOOTPRINT

SCALE: 1:200

		Drawn By: DP	Project: 59 Tanfield Rd Didsbury M20 5GE	Manchester Equipment & Adaptations Partnership
		Drawing: 1 of 4		
Rev 1 - FOR BUILDING CONTROL / PLANNING APPLICATIONS	25/06/10	Scale: 1:50 / 1:200	**Level 4, Victoria Mill Lwr Vickers St., Miles Platting, Manchester. M40 7LH**	
Rev 0 - FOR INFORMATION	01/02/10			