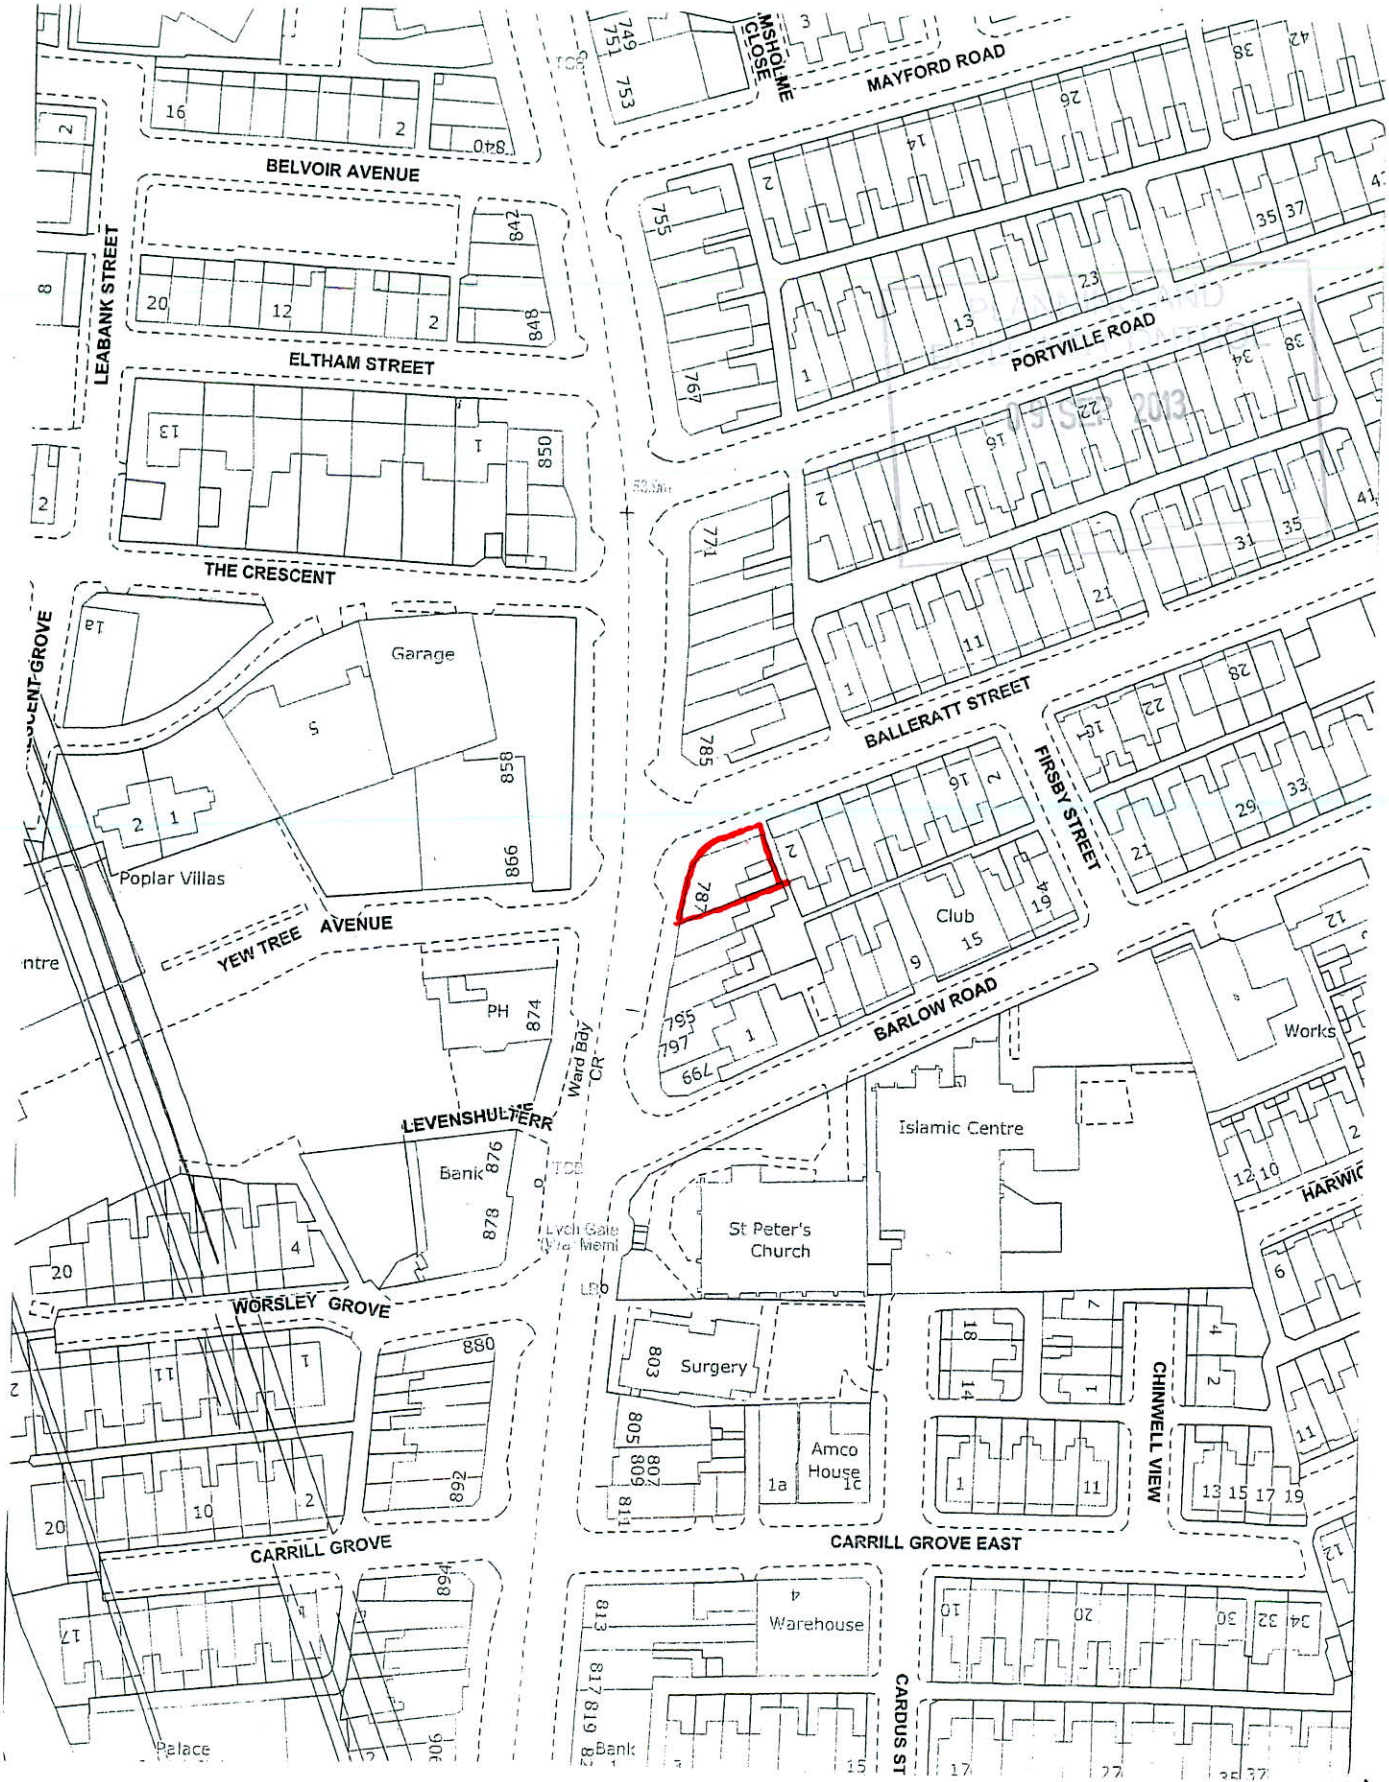

BLOCK PLAN SCALE 1:1250