



RETURN ELEVATION

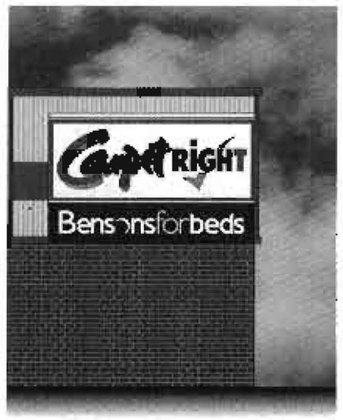

FRONT ELEVATION

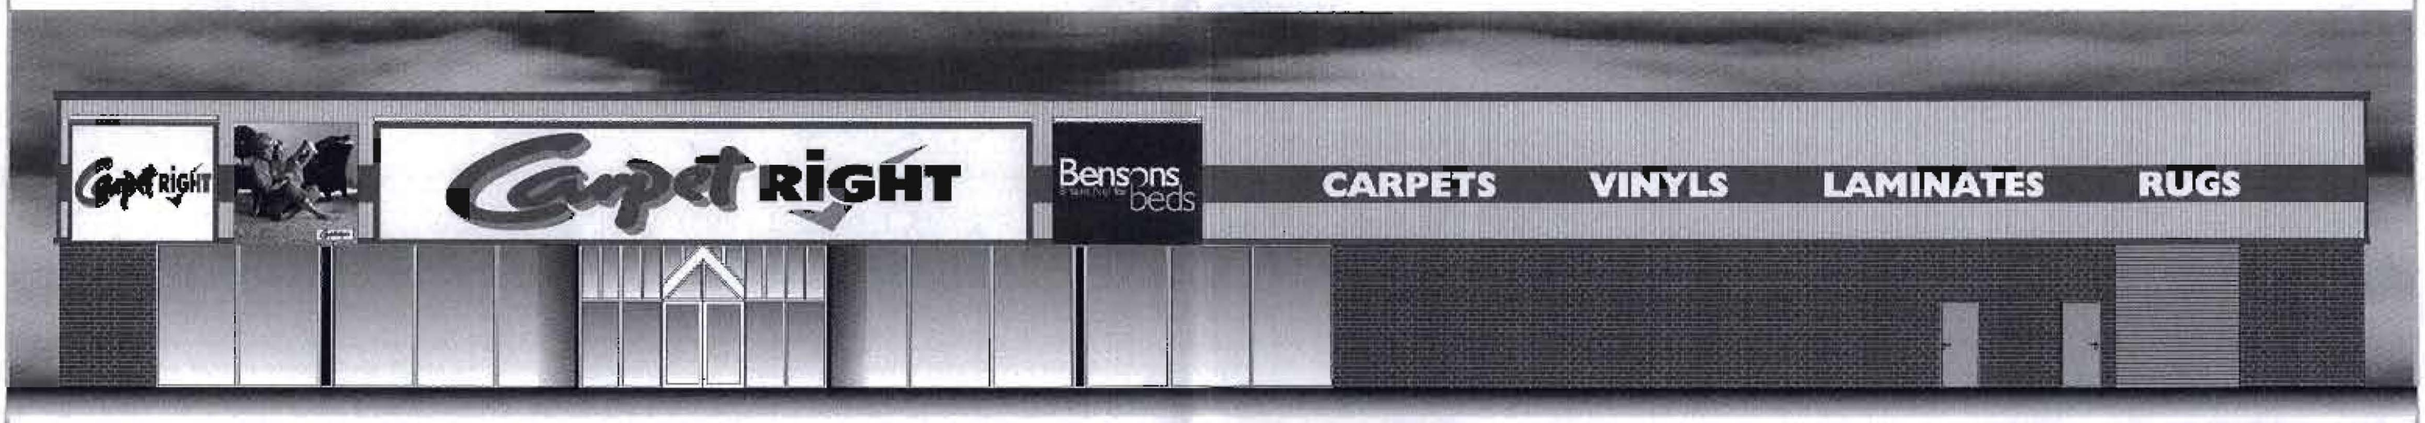

CAR PARK ELEVATION

metres

Copyright

This drawing is confidential and any form of reproduction, modification, distribution or other unauthorised use is strictly prohibited without written consent

Drawing Approval

Client	CARPET RIGHT	Drg. No.	CARP0772
Address	MANCHESTER	Date	REV.4 / 23 MAY 2008 / D.F.
		Scale	1:150 @ A3
Project	SIGNAGE SCHEME	Drawn by	D.F.

GREENS the signmakers
Brighton Street, Kingston upon Hull, East Yorkshire HU3 4UW
Tel: 01482 327371 Fax: 01482 228050
Email: info@greens-signmakers.co.uk



DOUBLE-SIDED TOTEM SIGN

1600x4000mm.

Client	CARPET RIGHT	Drg. No.	CARP0773
Address	MANCHESTER	Date	4 APR 2008
		Scale	1:100 @ A3
Project	SIGNAGE SCHEME	Drawn by	D.F.

Drawing Approval

Copyright

This drawing is confidential and any form of reproduction, modification, distribution or other unauthorised use is strictly prohibited without written consent

GREENS 'the signmakers'

Brighton Street, Kingston upon Hull, East Yorkshire HU3 4UW

Tel: 01482 327371 Fax: 01482 228050

Email: info@greens-signmakers.co.uk