

THIS DRAWING IS COPYRIGHT, AND REMAINS THE PROPERTY OF HUMPHREYS TEAL PARTNERSHIP. IT MUST NOT BE REPRODUCED, USED, DISCLOSED OR TRANSMITTED TO THIRD PARTIES IN ANY FORM, IN WHOLE OR IN PART, WITHOUT PRIOR WRITTEN PERMISSION.

DO NOT SCALE!
ALL DIMENSIONS SHOULD BE CHECKED ON SITE BEFORE WORK COMMENCES

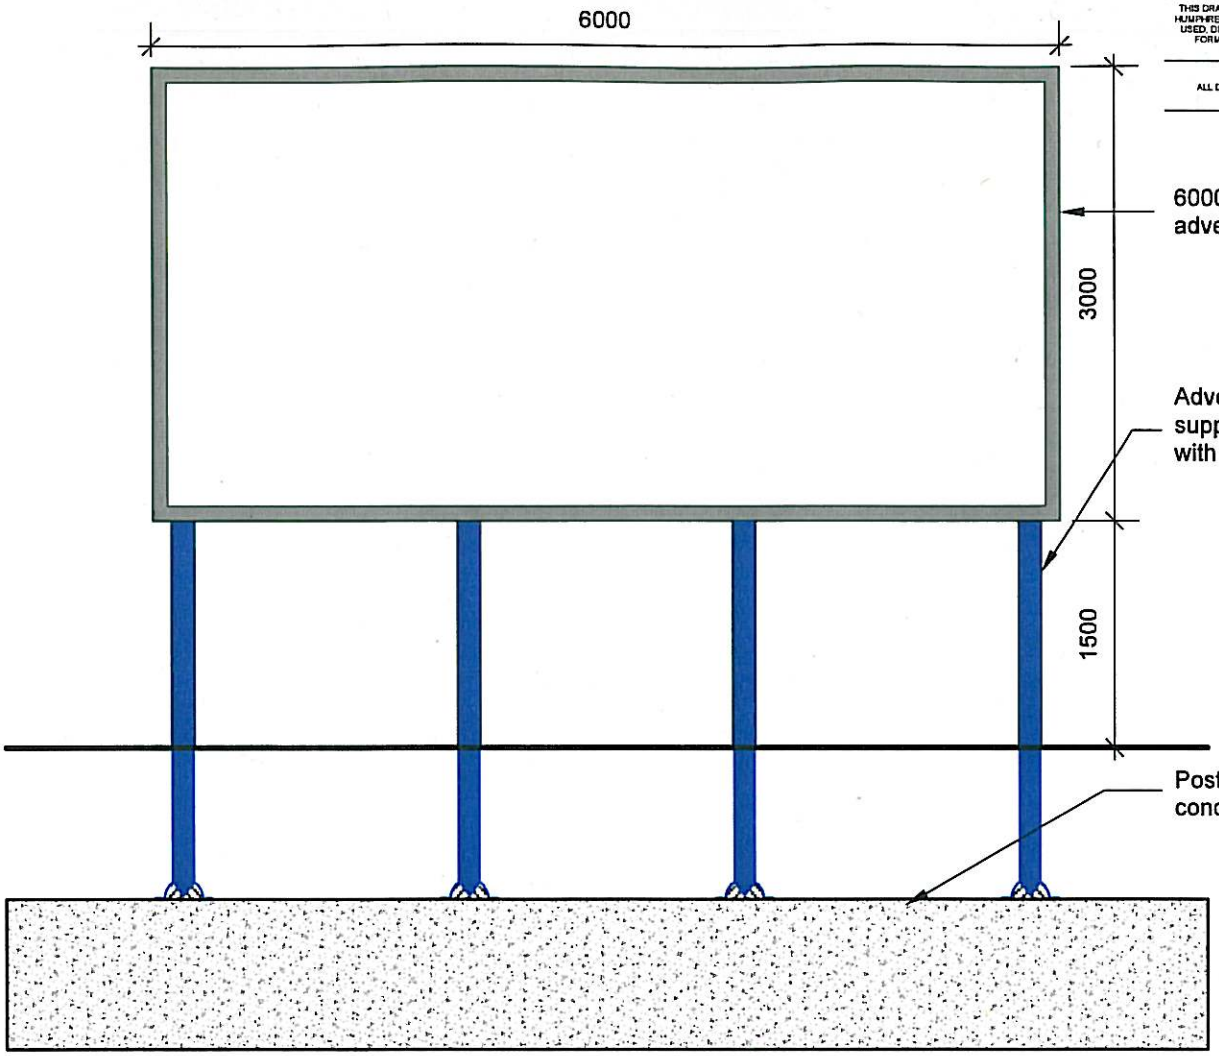


Front Elevation
Scale 1:50 @ A4

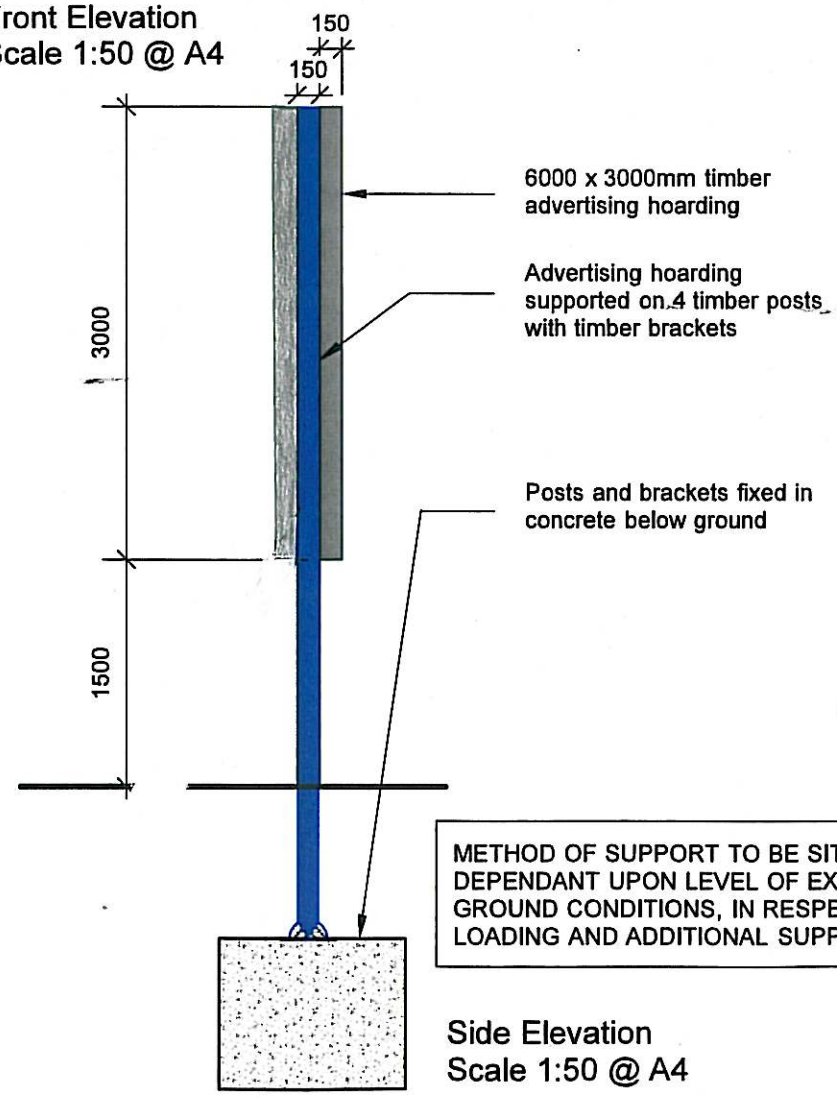


METHOD OF SUPPORT TO BE SITE SPECIFIC DEPENDANT UPON LEVEL OF EXPOSURE AND GROUND CONDITIONS, IN RESPECT TO WIND LOADING AND ADDITIONAL SUPPORTS.

Side Elevation
Scale 1:50 @ A4

| Rev. | Date | Description | Drawn |
|---|---|---|---|

humphreys teal partnership
architects
Priory Park Lodge
Aberford
Leeds
LS25 3DF
T (0113) 281 2820
F (0113) 281 3232
W www.humphreysteal.com
E architects@humphreysteal.com

client
Lidl UK GmbH

project
-

drawing title
Free Standing Advertising Hoarding

| | | | | | |
|---|---|---|---|---|---|
| date | October 2010 | | | | |
| status | Planning Issue | | | | |
| scale | 1:50 @ A4 | | | | |
| drawn | JH | checked | JH | | |
| job no. | --- | dwg no. | -- | rev. | - |