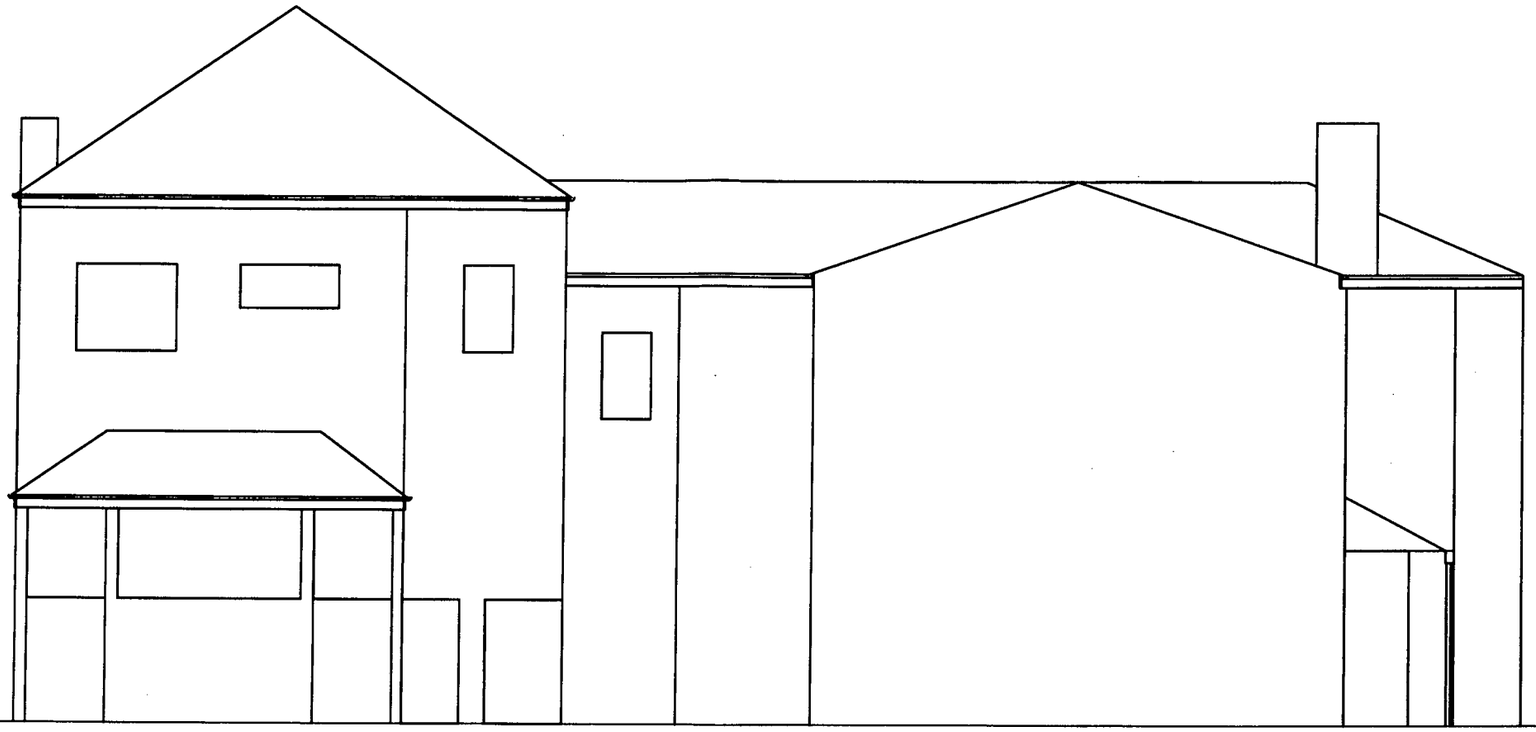

PLANNING AND
BUILDING CONTROL
22 JAN 2013

South Elevation (internal)

0 0.5 1 2 3 4 5 Metres 10

No.	Revision/Issue	Date
- -	-	--/--/--
- -	-	--/--/--

F SUMMERFIELD
BSc(Hons), CEng, FICE, MCIArb
Chartered Consulting. Civil, Structural & Municiple Engineer,
CDM Coordinator & Party Wall Surveyor. [Part Of Toreplan Ltd]
216 Heaton Moor Road, Stockport, SK4 4DU
Tel: 0161-443 1801 . Mobile: 07802-296027 . Fax 0161-431 0766 .
Web Site: http://www.toreplan.co.uk/engineer; e-mail: fs@toreplan.co.uk

Project Name and Address
Railway Inn
Stockport Road
Levenshulme, Manchester

Elevations 1 of 4

Project	Sheet
13.01.17	03
Date: 17.01.13	
Scale: 1:100 @ A3	Rev 0

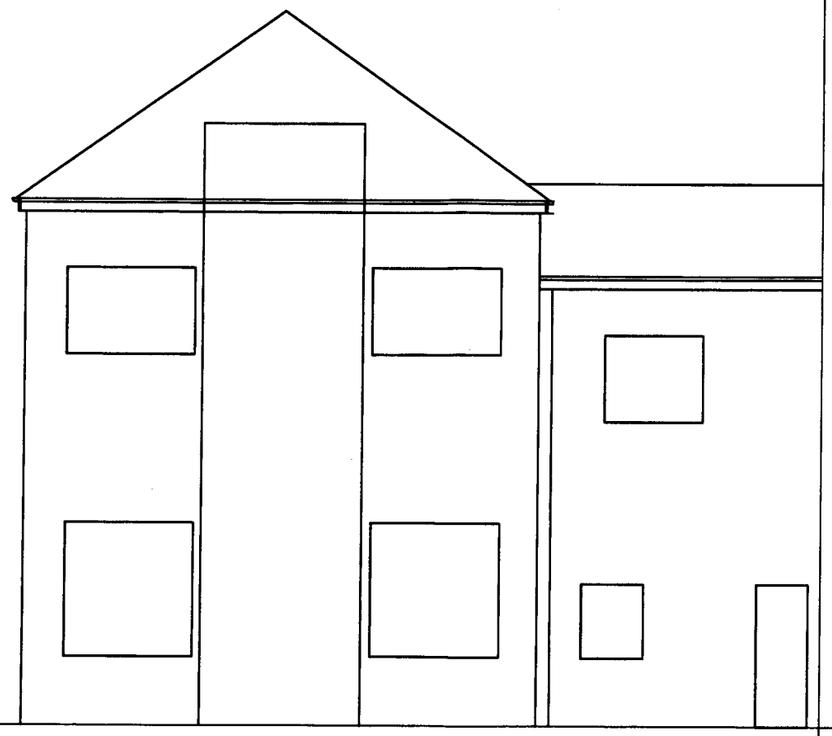

PLANNING AND
BUILDING CONTROL
22 JAN 2013

West elevation (Flank)

0 0.5 1 2 3 4 5 Metres 10

No.	Revision/Issue	Date
..	.	--/--/--
..	.	--/--/--

F SUMMERFIELD
BSc(Hons) CEng. FICE. MIStructE.
Chartered Consulting, Civil, Structural & Municiple Engineer,
CDM Coordinator & Party Wall Surveyor. (Part Of Torplan Ltd)

216 Heaton Moor Road, Stockport, SK4 4DU
Tel: 0161-443 1881. Mobile: 07803-296027. Fax 0161-431 0786.
Web Site: http://www.torplan.co.uk/engineer; e-mail: fs@torplan.co.uk

Project Name and Address
Railway Inn
Stockport Road
Levenshulme, Manchester

Elevations 2 of 4

Project	13.01.17
Date	17.01.13
Scale	1:100 @ A3
Sheet	04
	Rev 0

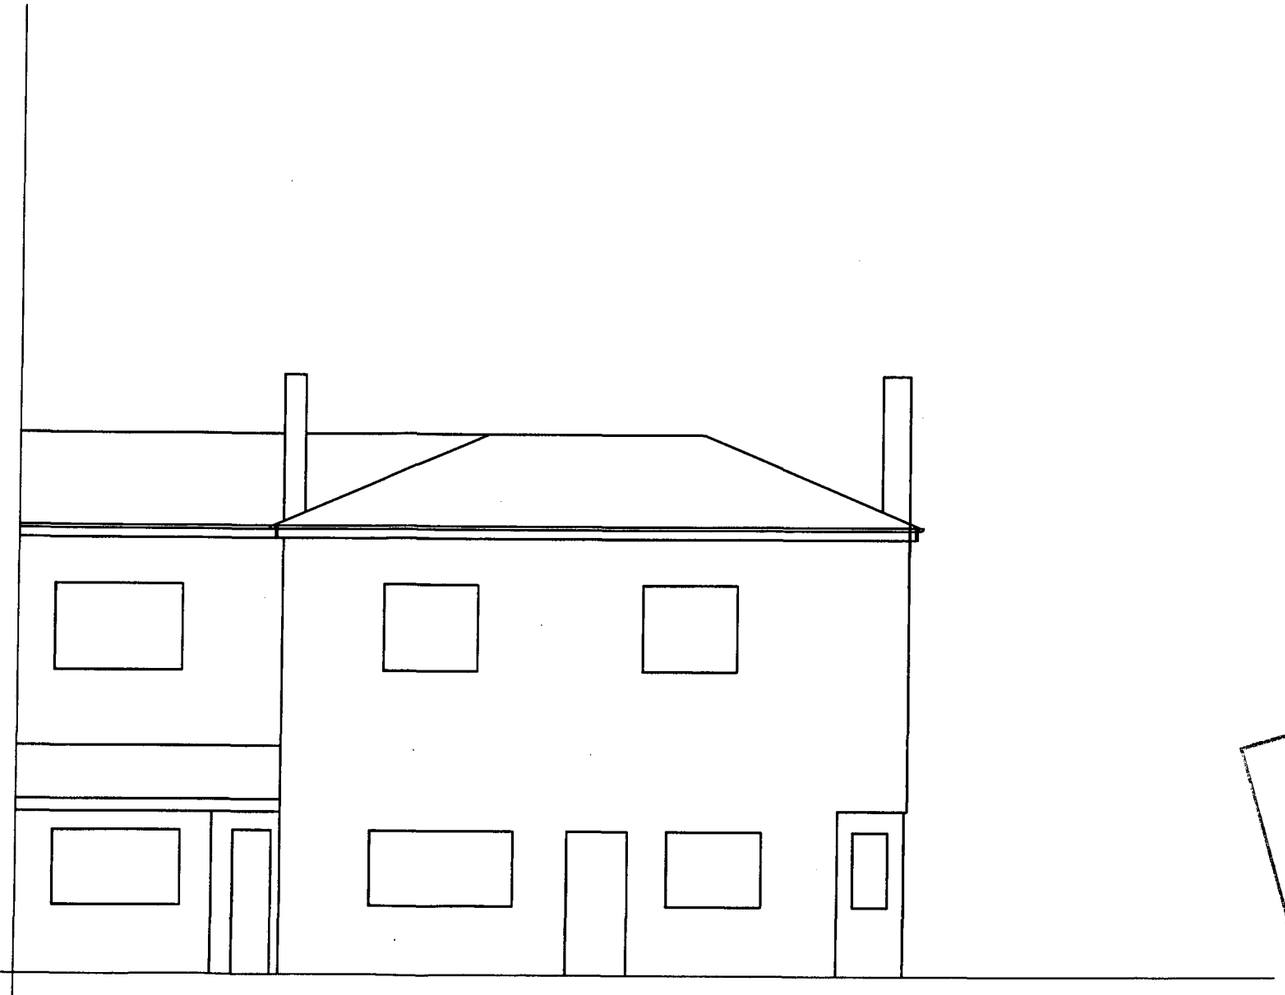

Front Elevation (Stockport Road)

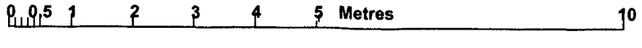

PLANNING AND BUILDING CONTROL
22 JAN 2013

No.	Revision/Issue	Date
--	-	--/--/--
--	-	--/--/--

F SUMMERFIELD
BSc(Tech)(Hons), CEng, FICE, MIStructE
Chartered Consulting, Civil, Structural & Municiple Engineer,
CDM Coordinator & Party Wall Surveyor. (Part Of Torplan Ltd)
216 Heaton Moor Road, Stockport, SK4 4DU
Tel: 0161-443 1881. Mobile: 07802-296027. Fax 0161-431 0786.
Web Site: http://www.torplan.co.uk/engineer; e-mail: fs@torplan.co.uk

Project Name and Address
Railway Inn
Stockport Road
Levenshulme, Manchester

Elevations 3 of 4

Project 13.01.17
Date 17.01.13
Scale 1:100 @ A3
Sheet 05
Rev 0

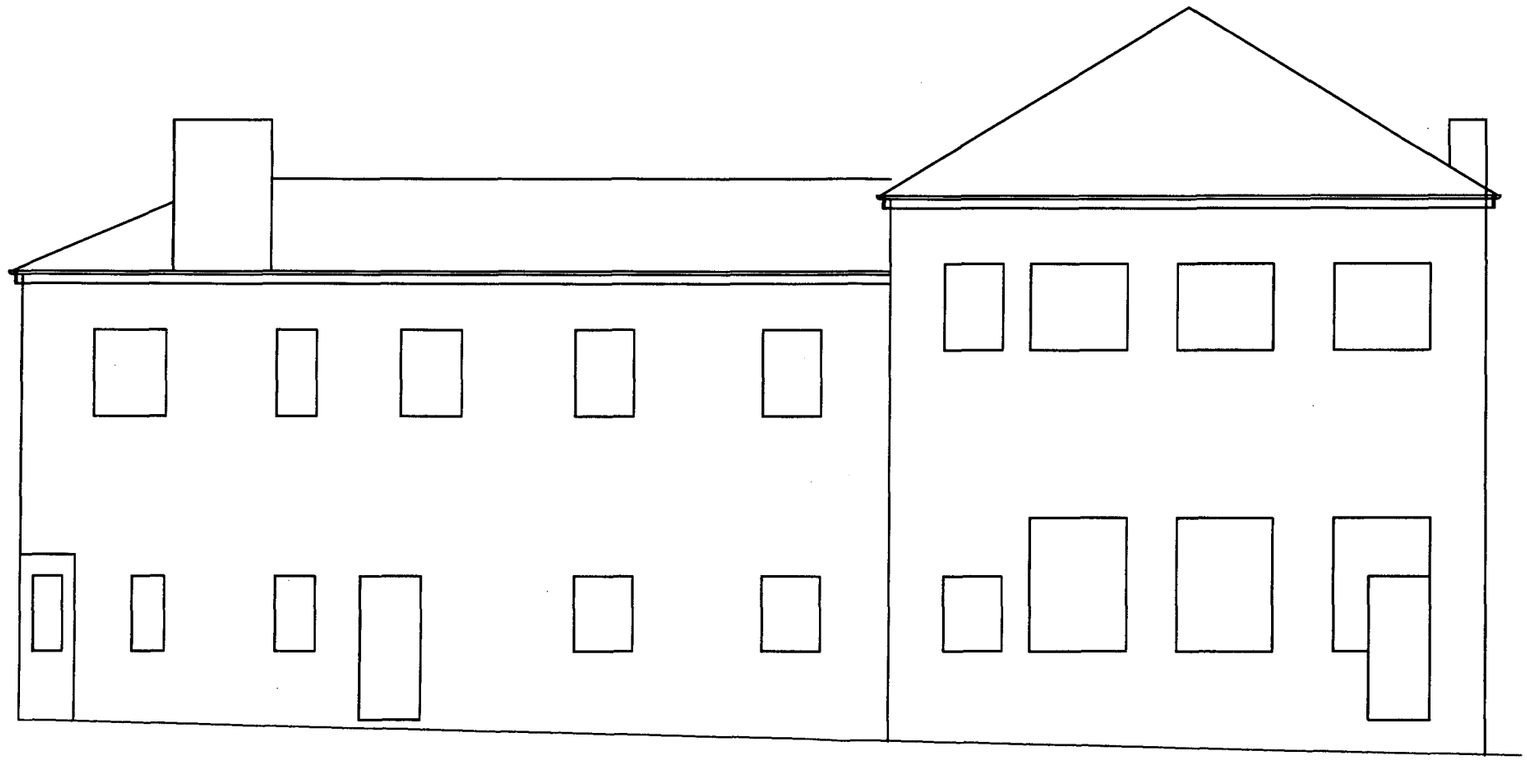

PLANNING AND
BUILDING CONTROL
22 JAN 2013

North Elevation (Albert Road)

0 0.5 1 2 3 4 5 Metres 10

No.	Revision/Issue	Date
--	-	--/--/--
--	-	--/--/--

F SUMMERFIELD
BSc(Hons) CEng, FICE, MIStructE
Chartered Consulting, Civil, Structural & Municiple Engineer,
CDM Coordinator & Party Wall Surveyor. [Part Of Torplan Ltd]
216 Heaton Moor Road, Stockport, SK4 4DU
Tel: 0161-443 1881. Mobile: 07802-296027. Fax 0161-431 0786.
Web Site: http://www.torplan.co.uk/engineer; e-mail: fs@torplan.co.uk

Project Name and Address
Railway Inn
Stockport Road
Levenshulme, Manchester

Elevations 4 of 4

Project: 13.01.17	Sheet: 06
Date: 17.01.13	
Scale: 1:100 @ A3	Rev 0