
PROPOSED EXTENSIONS @ 16 FORDBANK ROAD, DIDSBURY

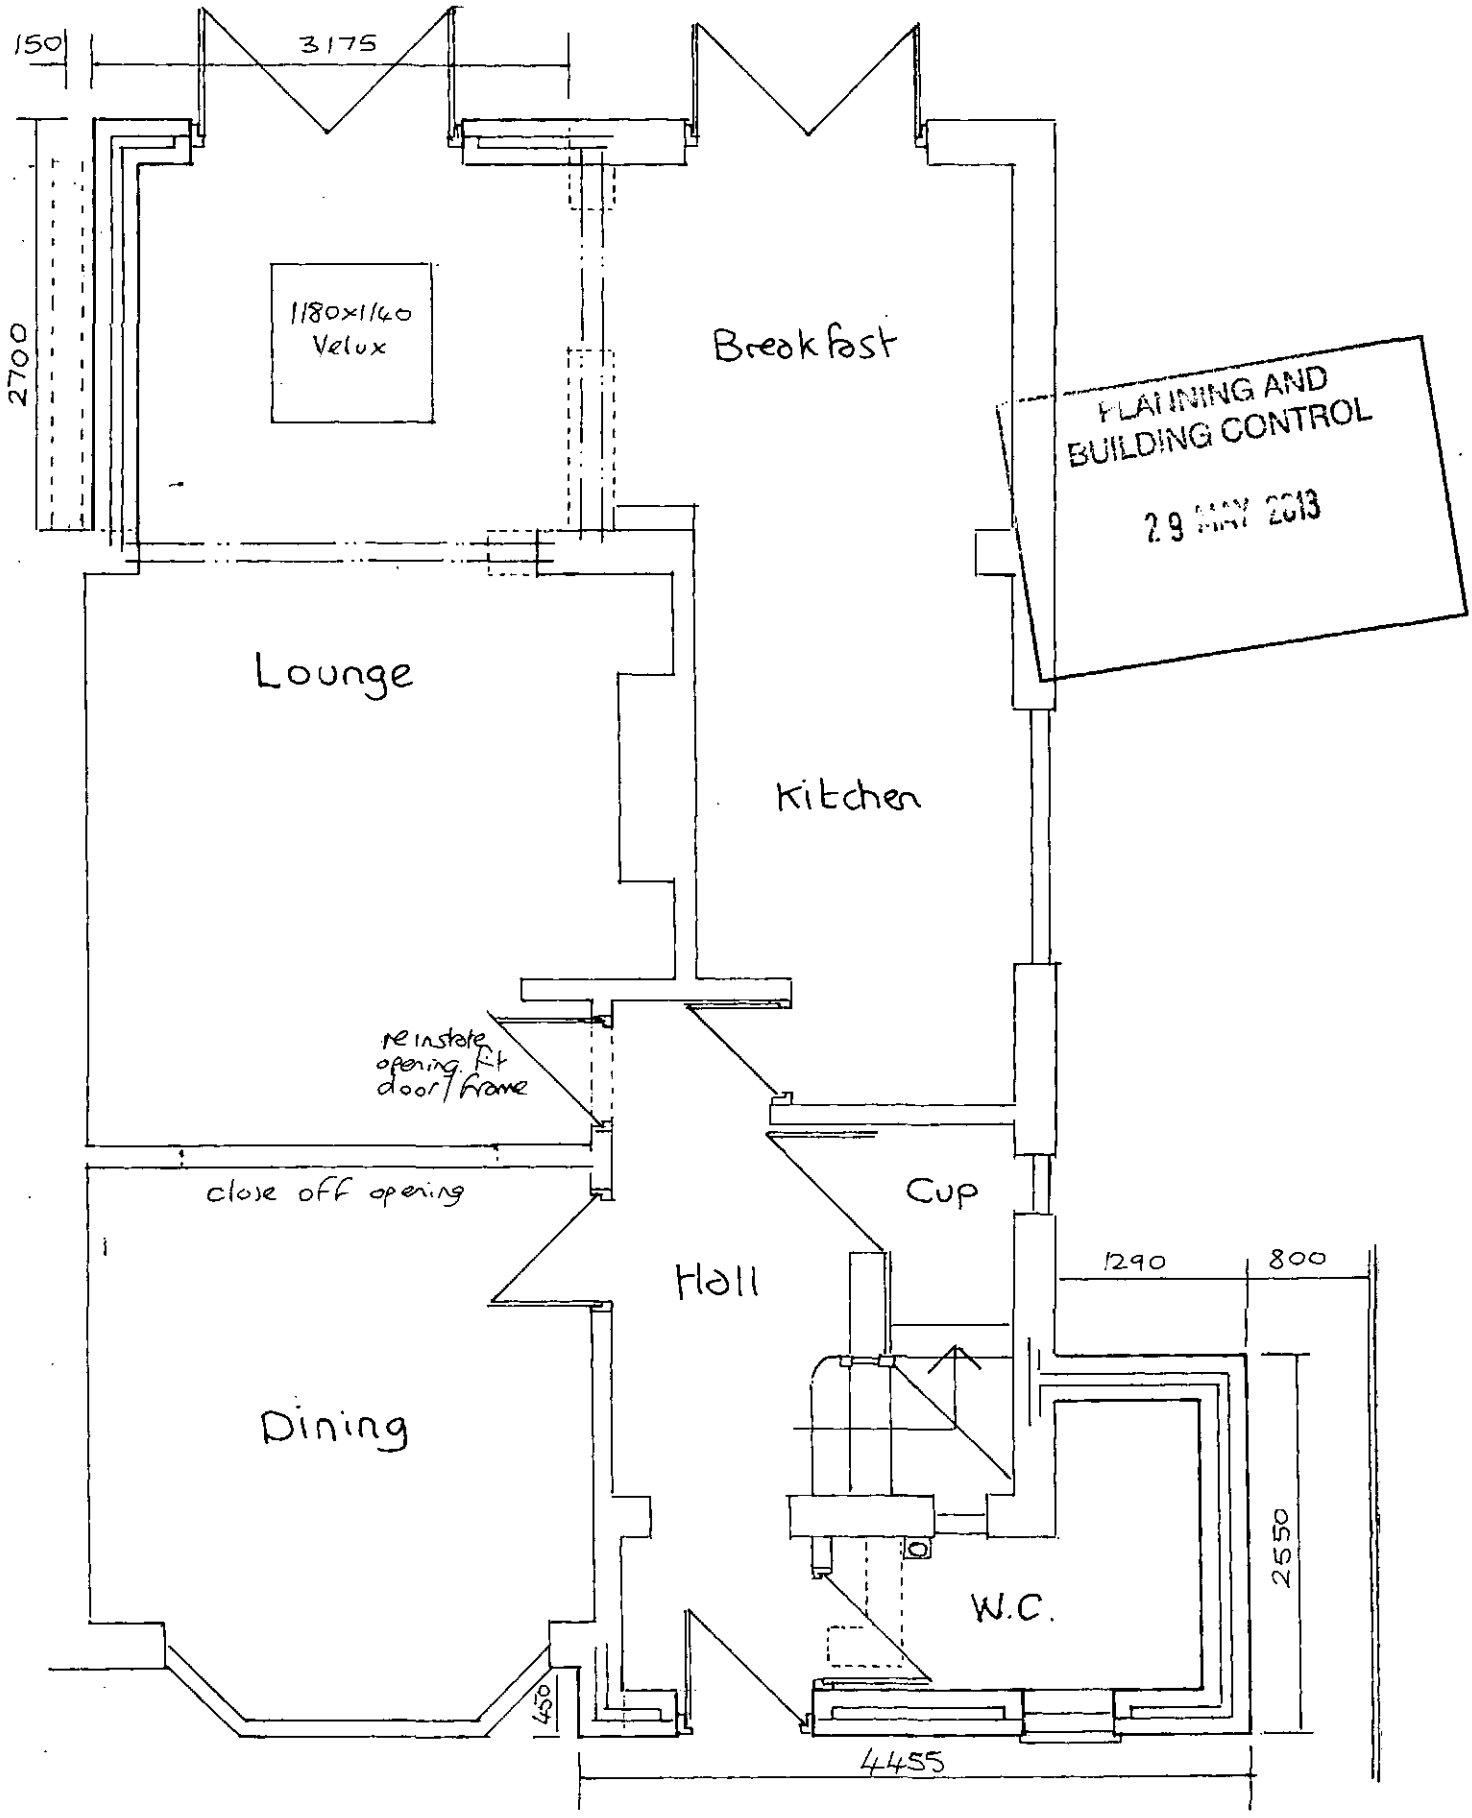

PROPOSED GROUND FLOOR


Scale · 1:50.

R L ALLEN Draughtsman


Drawing Nº R2638/2.

PROPOSED FRONT & REAR EXTENSIONS @ 16 FORDBANK ROAD, DIDSBURY.

EXISTING ELEVATIONS/
FLOOR PLAN.

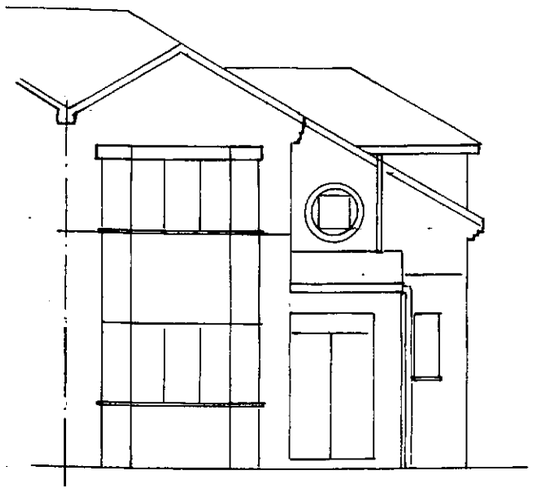


FRONT ELEVATION.

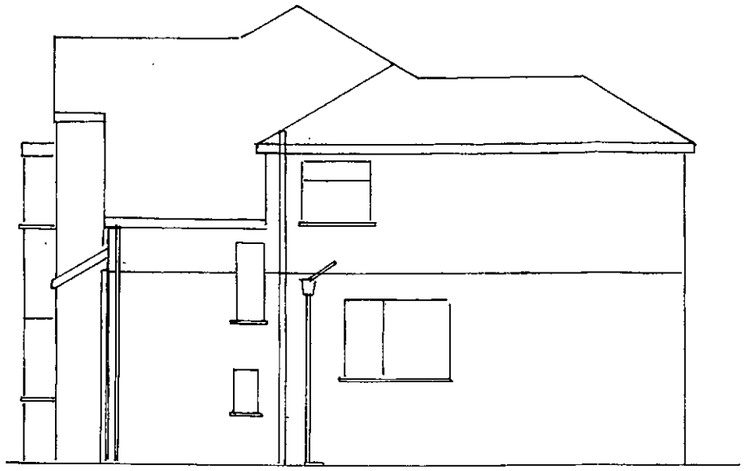

SIDE ELEVATION.



REAR ELEVATION. SIDE ELE.

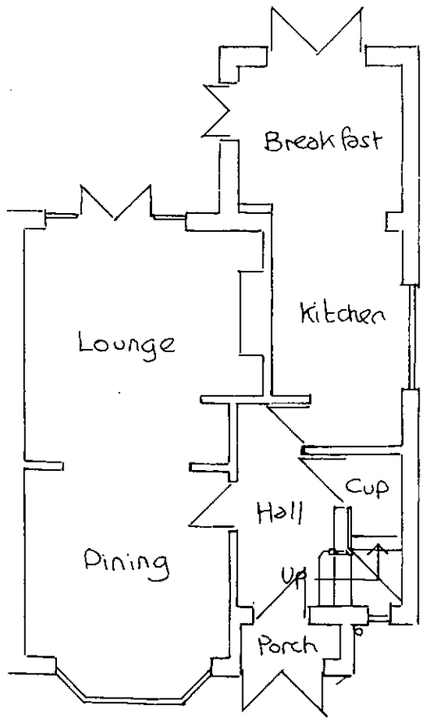

GROUND FLOOR.
Scale · 1:100.

R L ALLEN Draughtsman.




LOCATION PLAN.
Scale · 1:1250.


Drawing N°R2638.

PROPOSED FRONT & REAR EXTENSIONS @ 16 FORDBANK ROAD, DIDSBURY.

PROPOSED ELEVATIONS/
FLOOR PLAN.

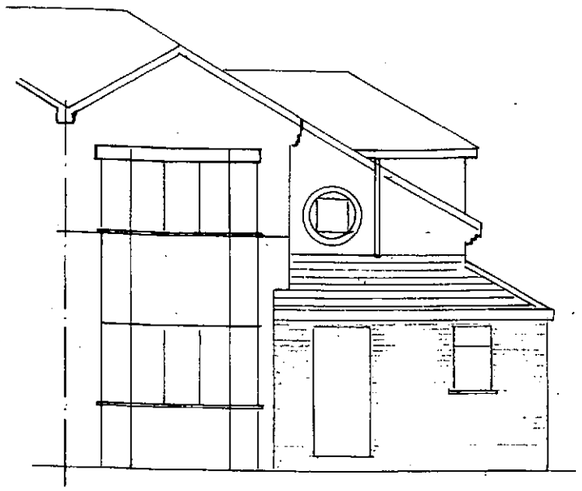


FRONT ELEVATION.

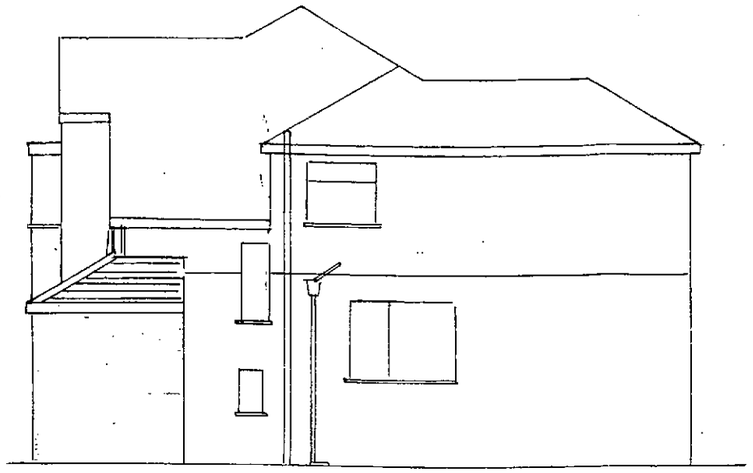

SIDE ELEVATION.




REAR ELEVATION.

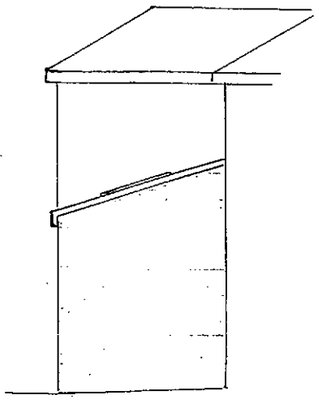


SIDE ELE.


PLANNING AND
BUILDING CONTROL
29 MAY 2013

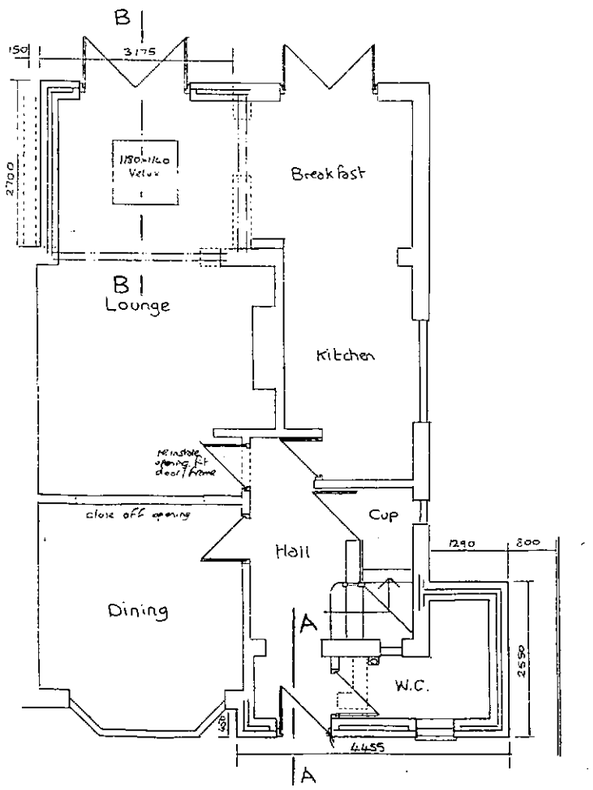

GROUND FLOOR.
Scale · 1:100.

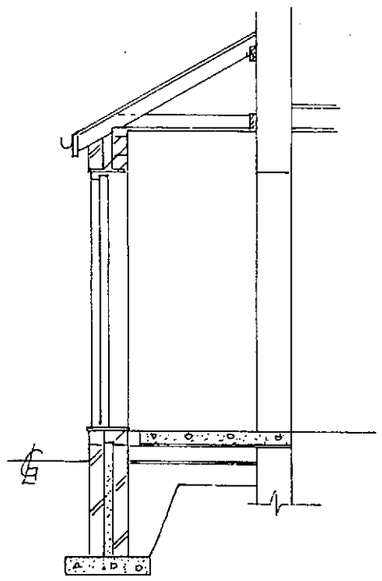

SECTION A-A
Scale · 1:50.

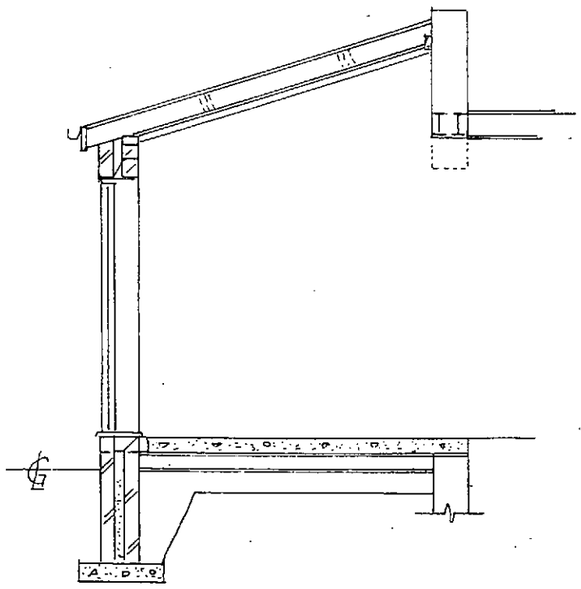

SECTION B-B.

R L ALLEN Draughtsman.

Drawing N° R2638/3.