
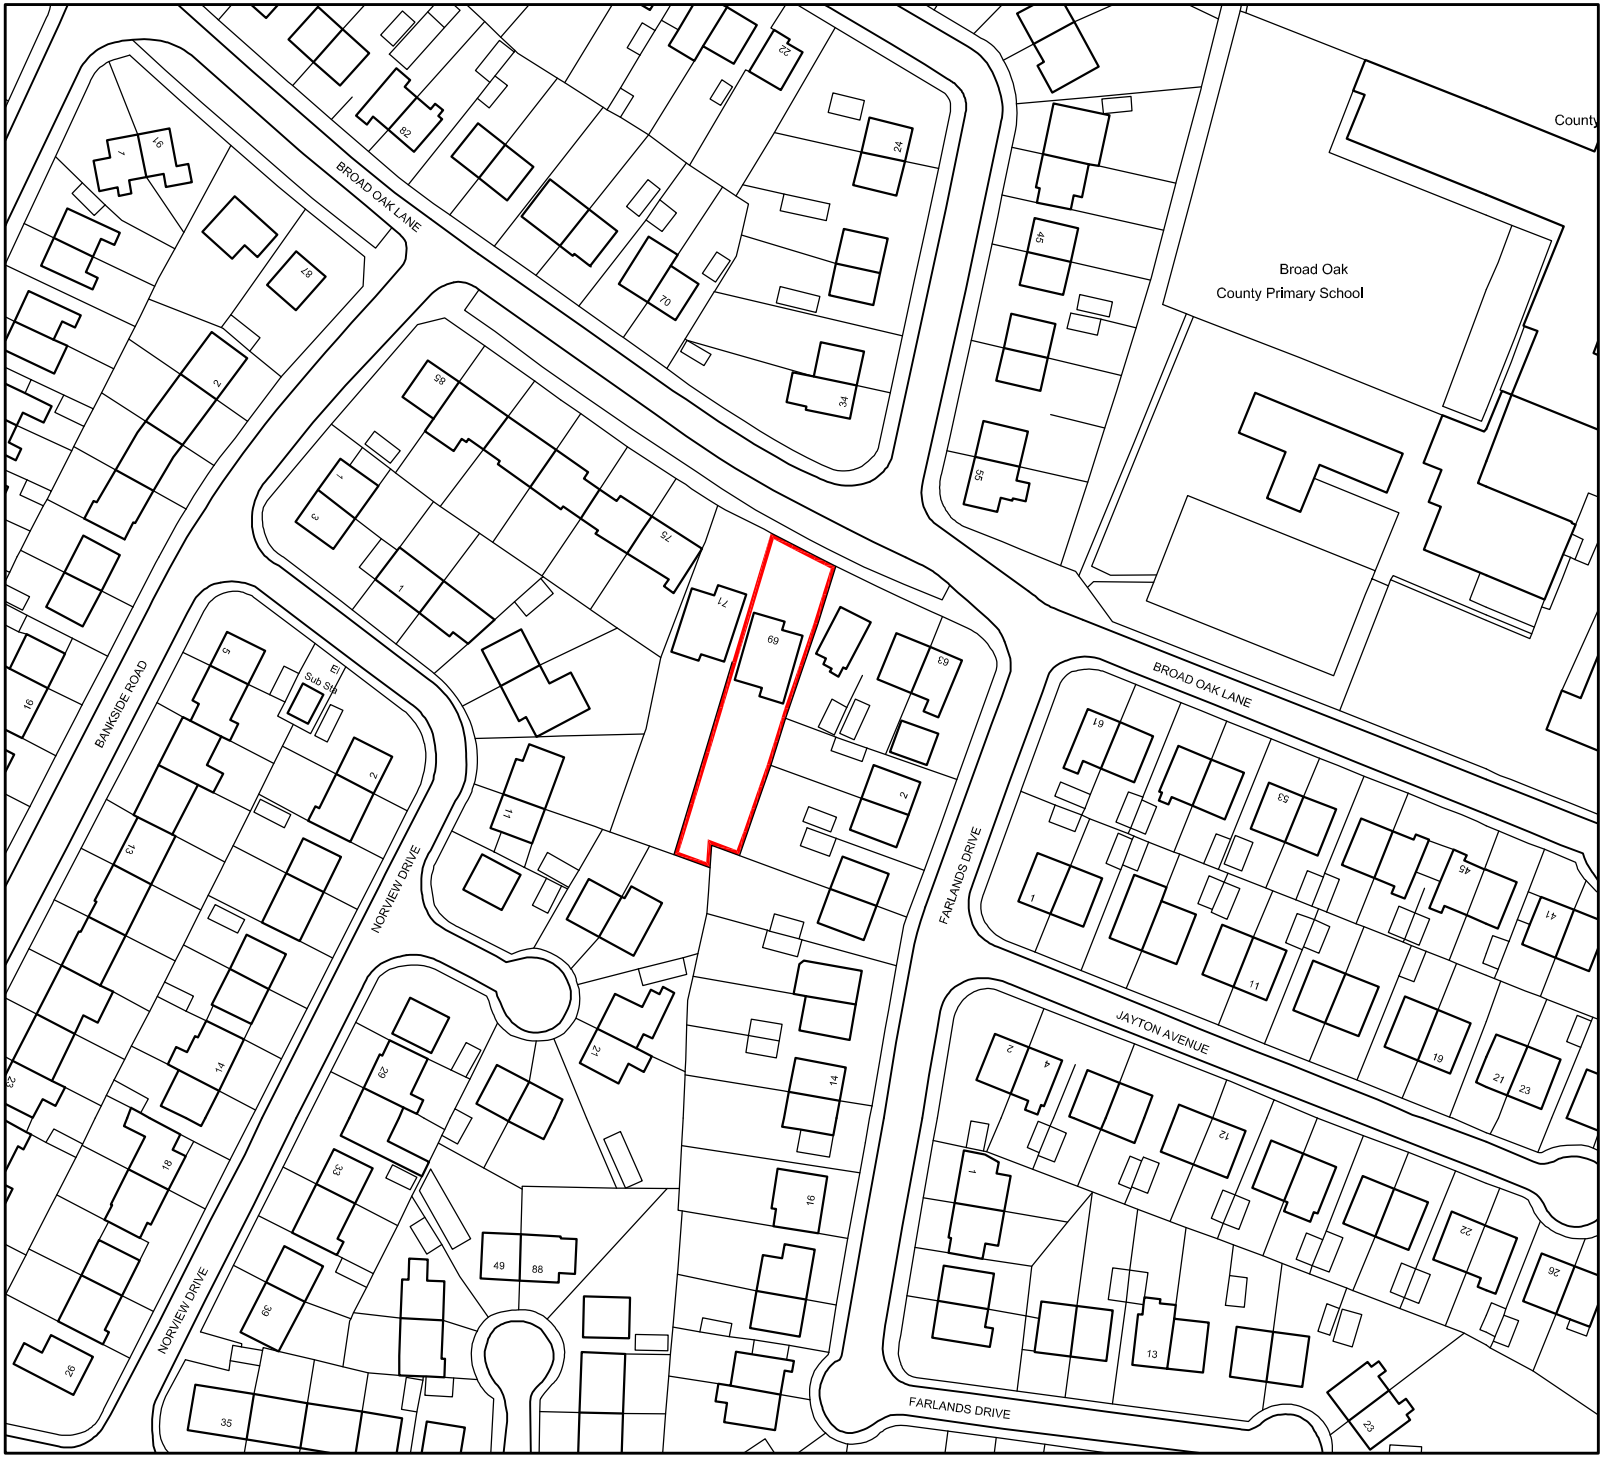


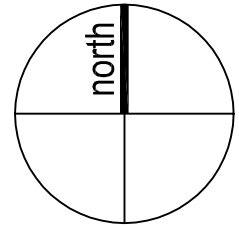

DK ARCHITECTS
t 0161 3593010
m 07814 024033
e nadir@dkarchitects.net
w dkarchitects.net
The Point, 173 Cheetham Hill Road, Manchester M8 8LG

PROJECT:
SINGLE STOREY KITCHEN EXTENSION TO REAR.

ADDRESS:
69 BROAD OAK LANE, DIDSBURY, MANCHESTER

DRG:
SITE LOCATION PLAN

DRG STATUS:
PLANNING SUBMISSION

DATE:	March 2010	DRAWN:	ANK
SCALE:	1:1250	CHECKED:	ANK
SIZE:	A4	DRG NO:	NK.156.00

COPYRIGHT © 2007 DK ARCHITECTS (MCR) LIMITED. ALL RIGHTS RESERVED.