Higher Openshaw Primary School
Saunton Road
Higher Openshaw
Manchester
M11 1AJ

DESIGN ISSUE

Scale: 1:1250 @ A4

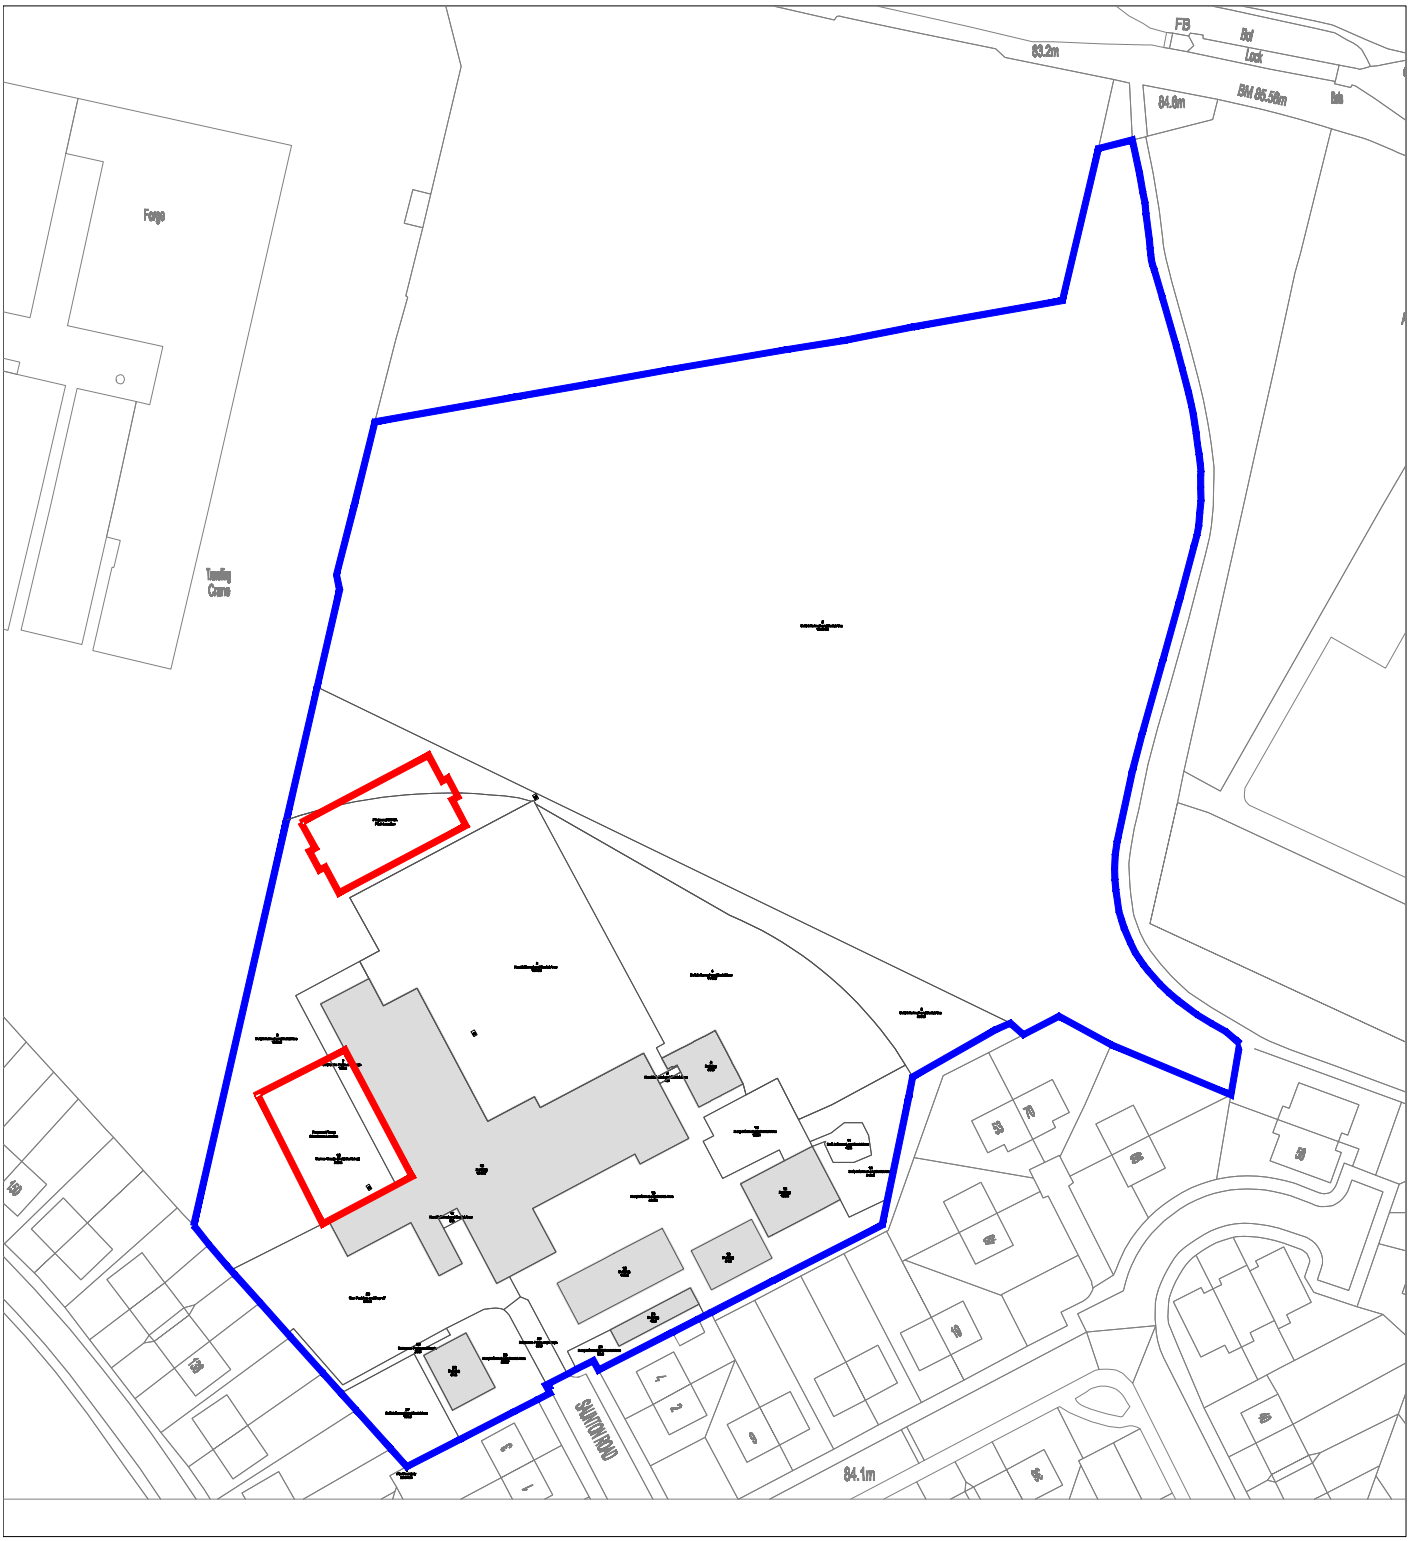

"Reproduced from the Ordnance Survey mapping with the permission of the Controller of Her Majesty's Stationary Office © Crown Copyright. Unauthorised reproduction infringes Crown Copyright and may lead to prosecution or civil proceedings".
Manchester City Council Licence No. LA076236

"No part of this drawing or data file may be reproduced without prior written permission of the Corporate Technical Services Group or approved representative".