
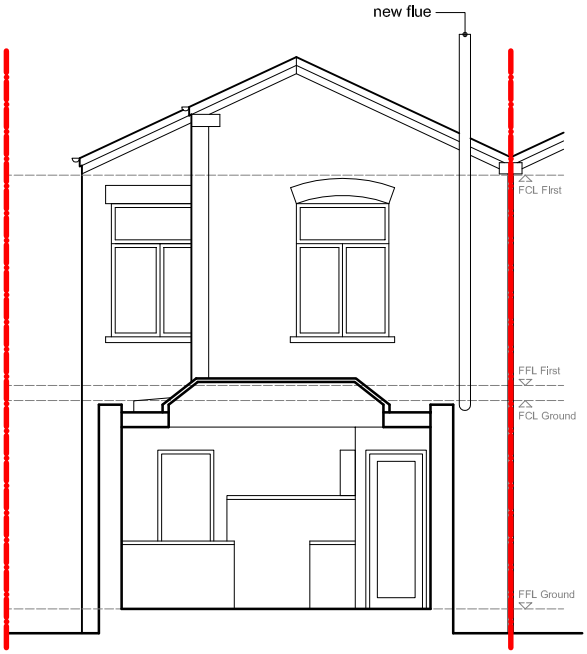


Proposed Rear Section

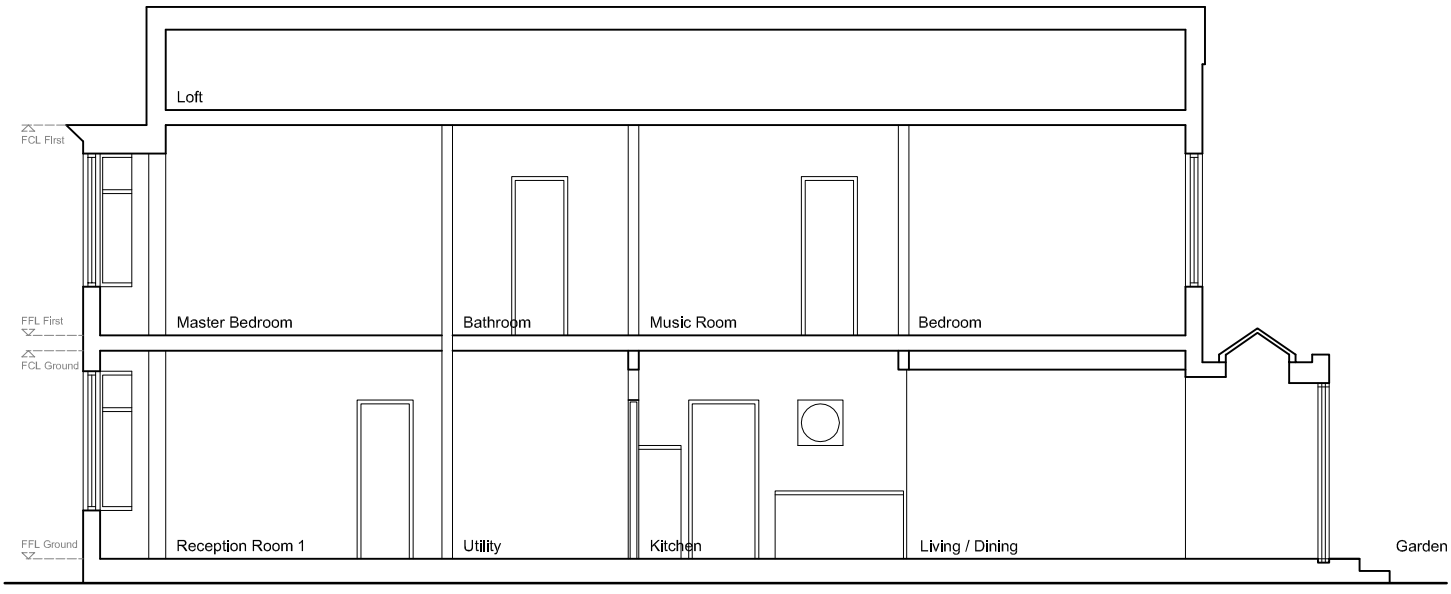

Proposed Side Section

Revision	Description	Date	Drawn	Checked
A	sections amended and kitchen shown	10 12 12	LR	

0 2 4 6 8metres

© Raynes Architecture Copyright 2012: All rights reserved. This drawing must not be reproduced without permission. Do not scale from this drawing. All dimension are in millimeters unless otherwise stated. Any discrepancies should be reported to the Architect.

RAYNES ARCHITECTURE
www.raynesarchitecture.co.uk 13 Chequers Road Chorlton M21 9DX t: 07989 744 336 e:lisa@raynesarchitecture.co.uk

Client:	Elena & Dave Tompkins
Project:	72 Nicolas Road
Drawing:	Existing and Proposed Section

Scale (A2)	Scale (A4)	Date:	Drawn:		Drawing No.	Revision
1:50	1:100	Oct 12	SK	RA J142	3.010	A