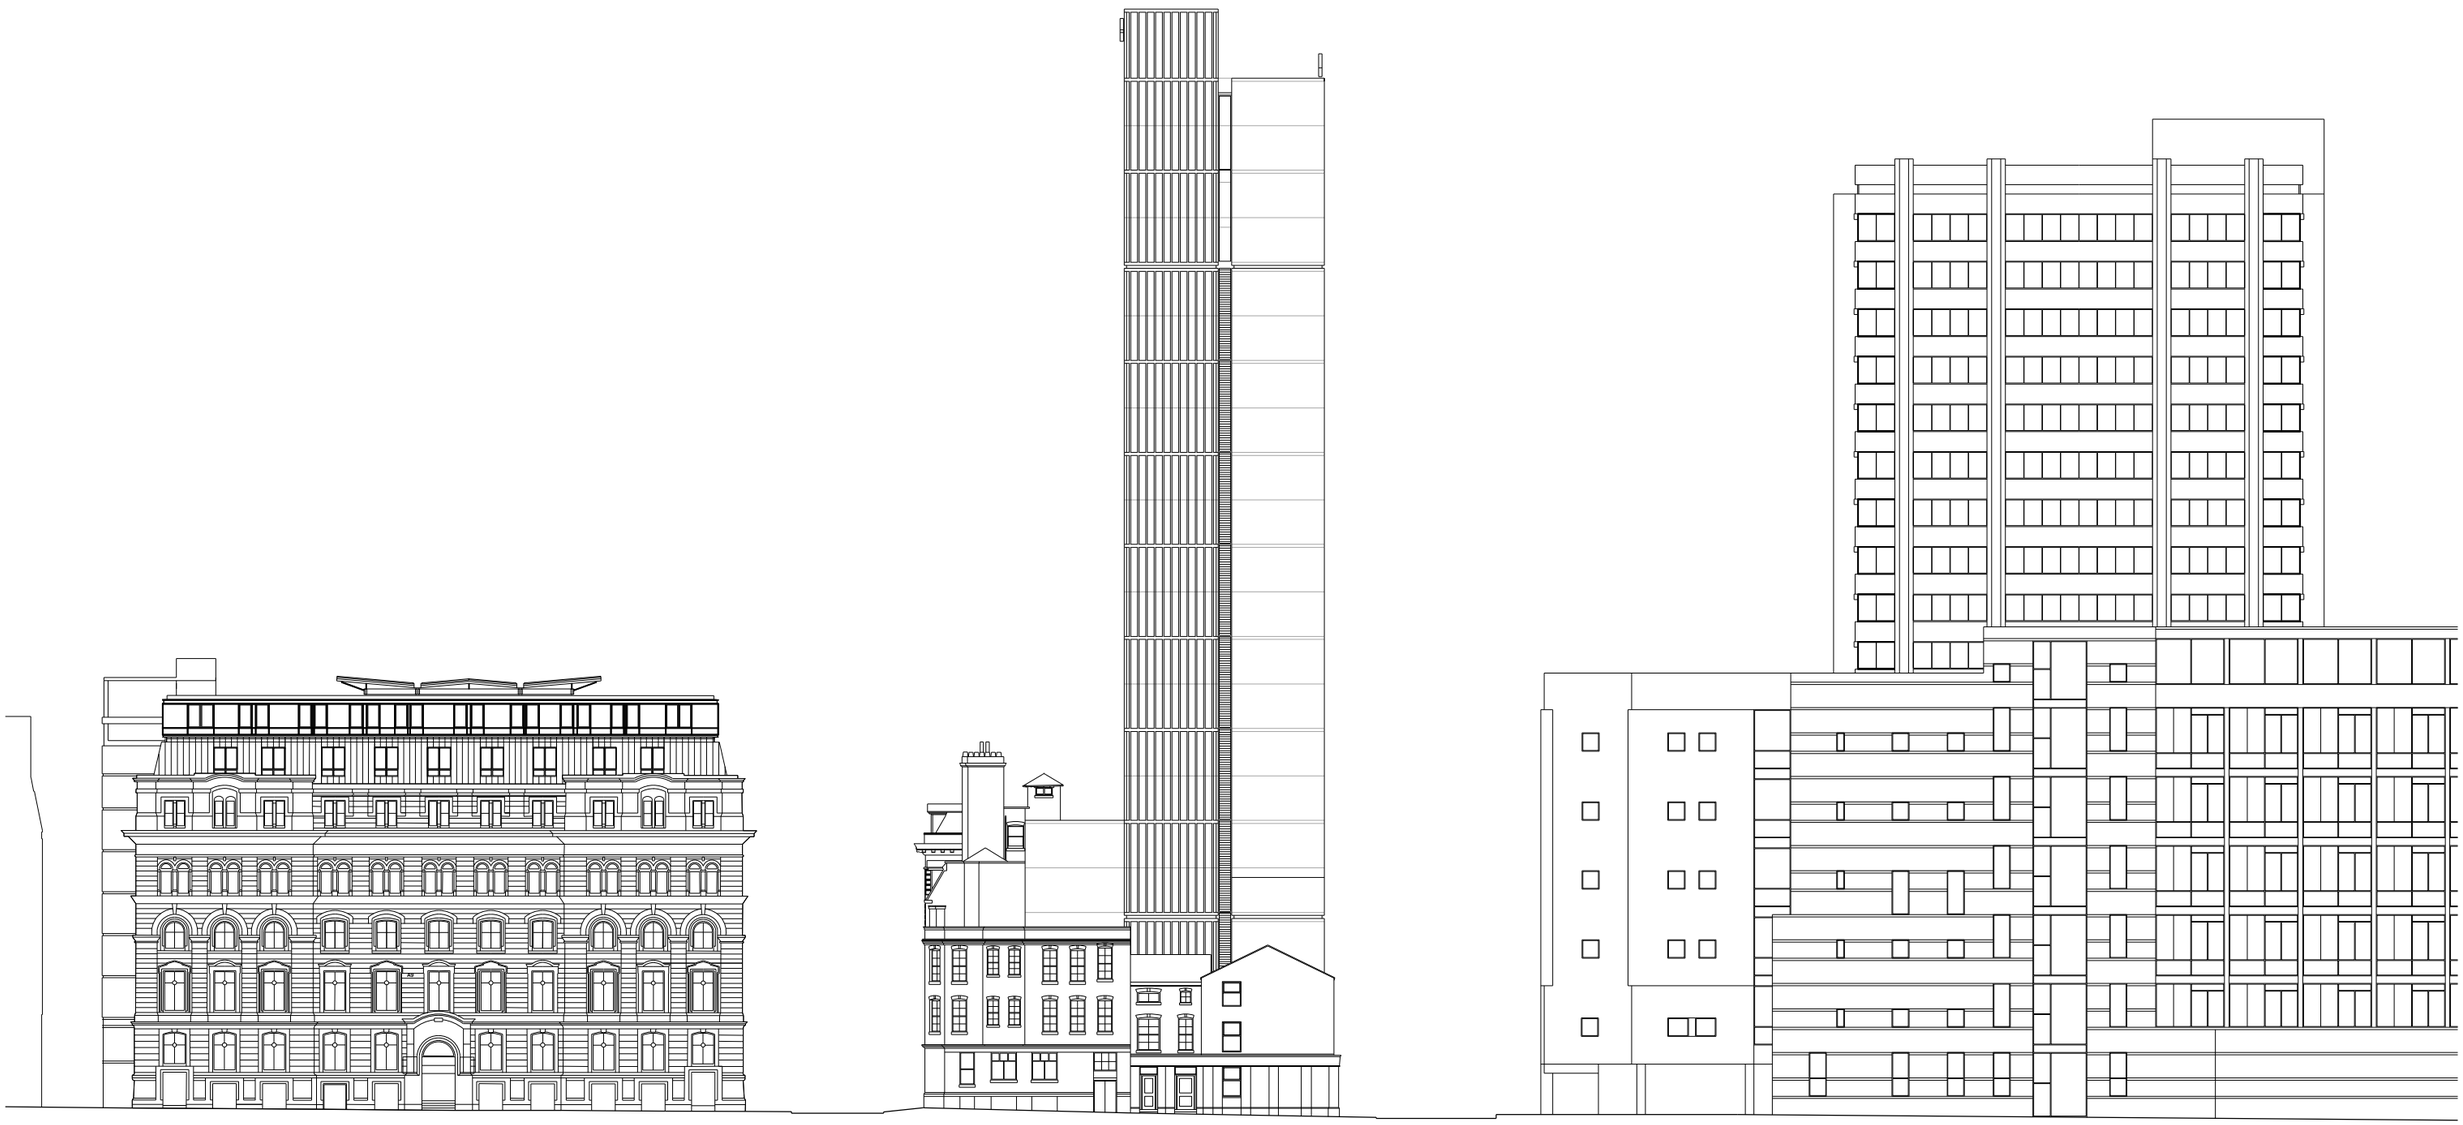

revision:	date:	note:
P01	2013.08.06	first issue
P02	2013.08.29	sky sign re-located
P03	2013.09.20	elevation amended

© stephenson:ISA STUDIO ltd. do not scale from this drawing

project
12-16 piccadilly, manchester

job no.
1367

title
roby street context elevation

scale
1:400 @ A3

drawing no.
al(04)0023

stephenson : ISA
STUDIO
architects planners interiors

3 riverside mews
4 commercial street
manchester, M15 4RQ
www.stephenson-isa-studio.com
mail@stephenson-isa-studio.com
t +44 (0)161 832 0244